







① STREET SIDE ELEVATION
 1" = 10'

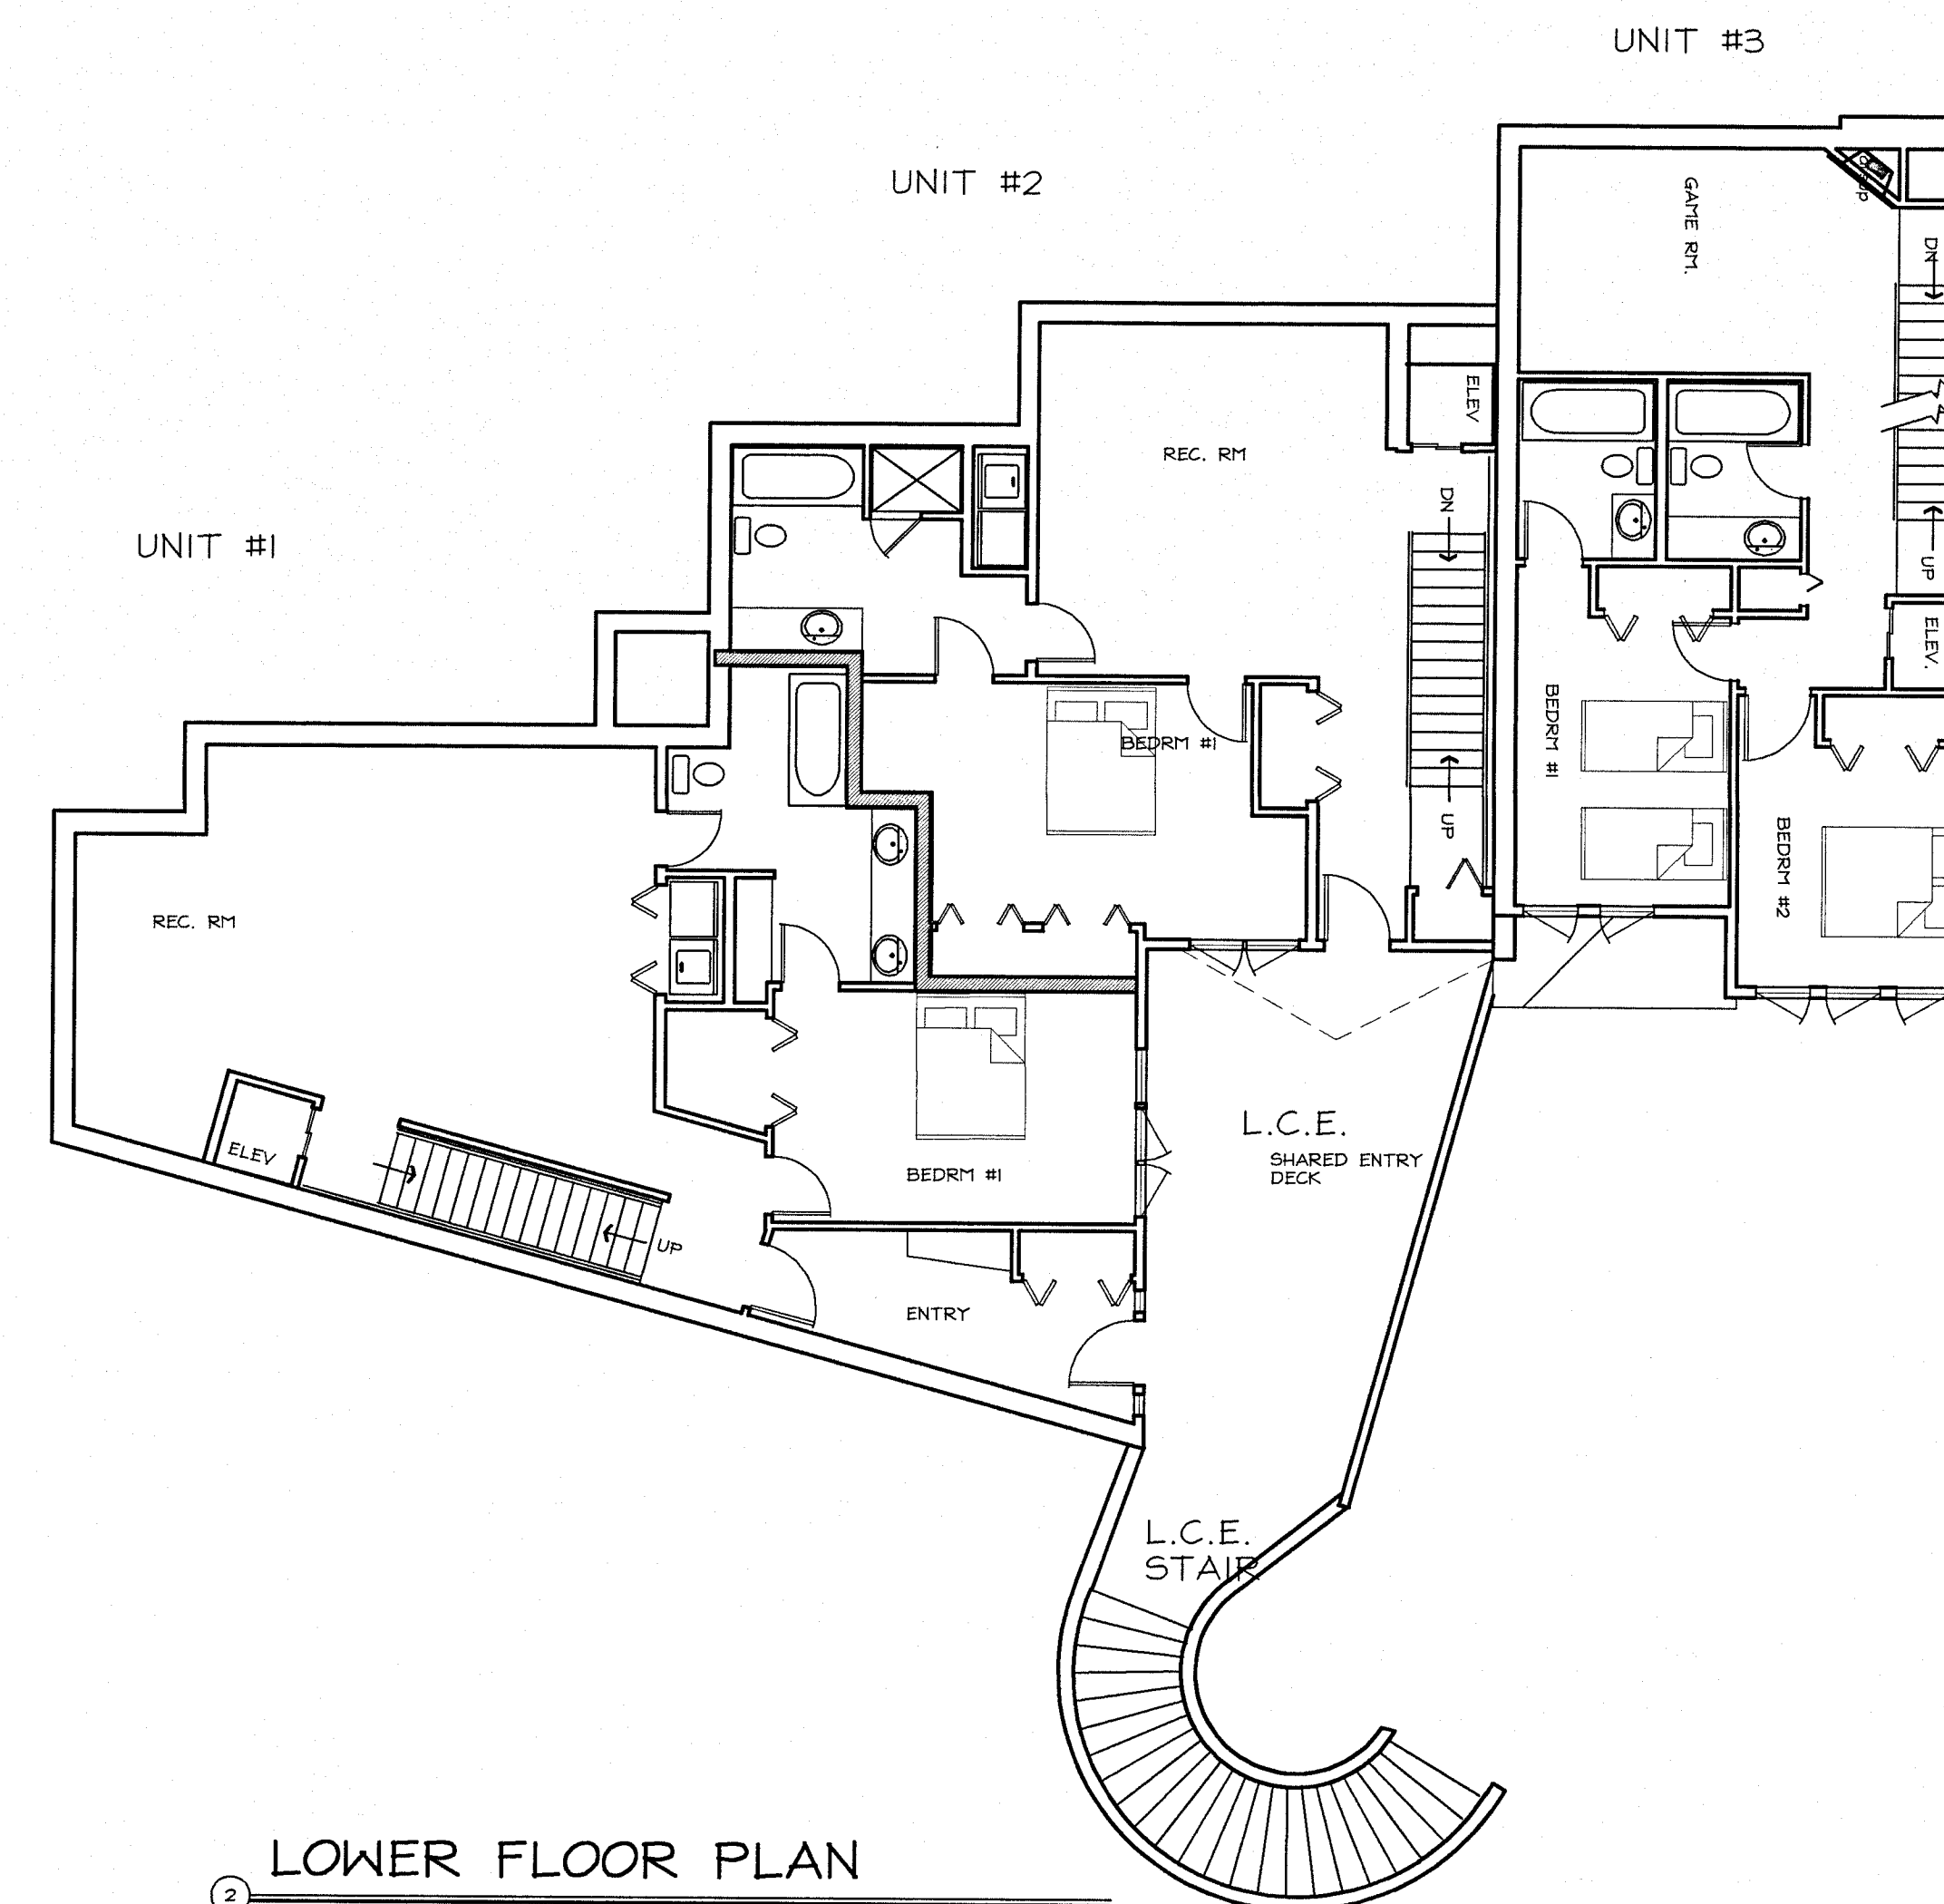


② SLOPE SIDE ELEVATION
 1" = 10'

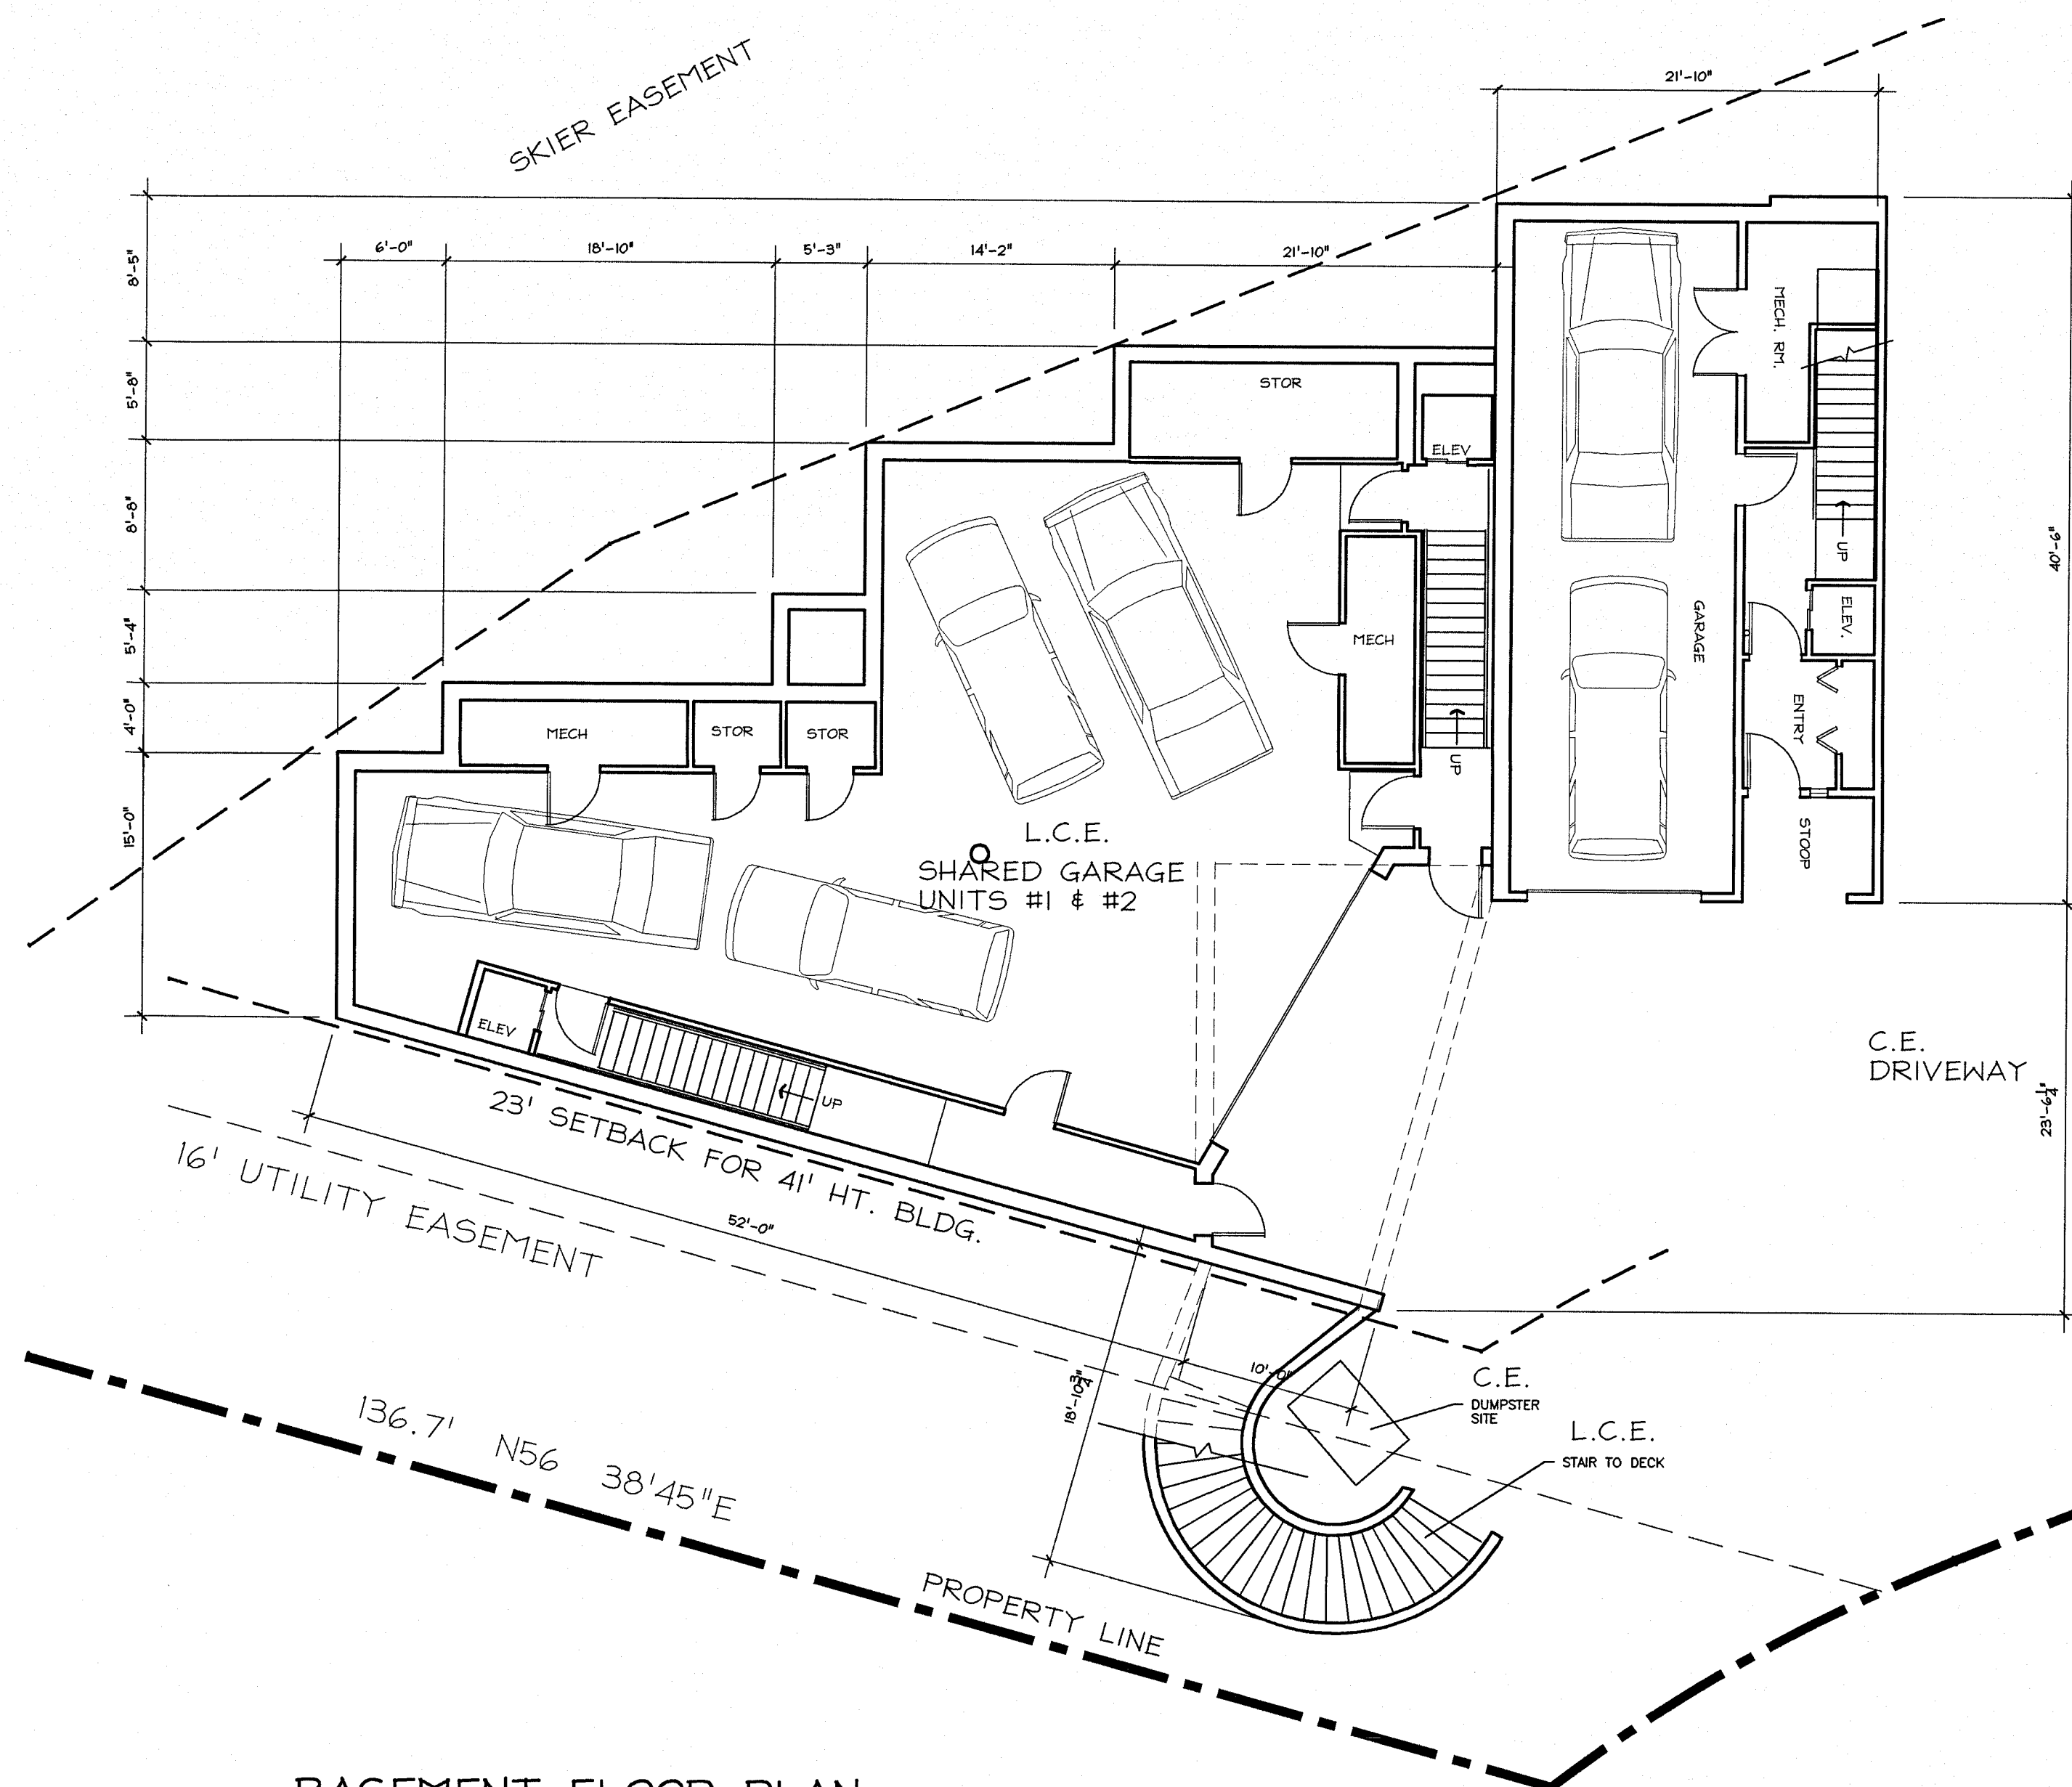


G.R.F.A. AREA:
 UNIT #1 = 2776.2 S.F. GRFA
 UNIT #2 = 2608.2 S.F. GRFA

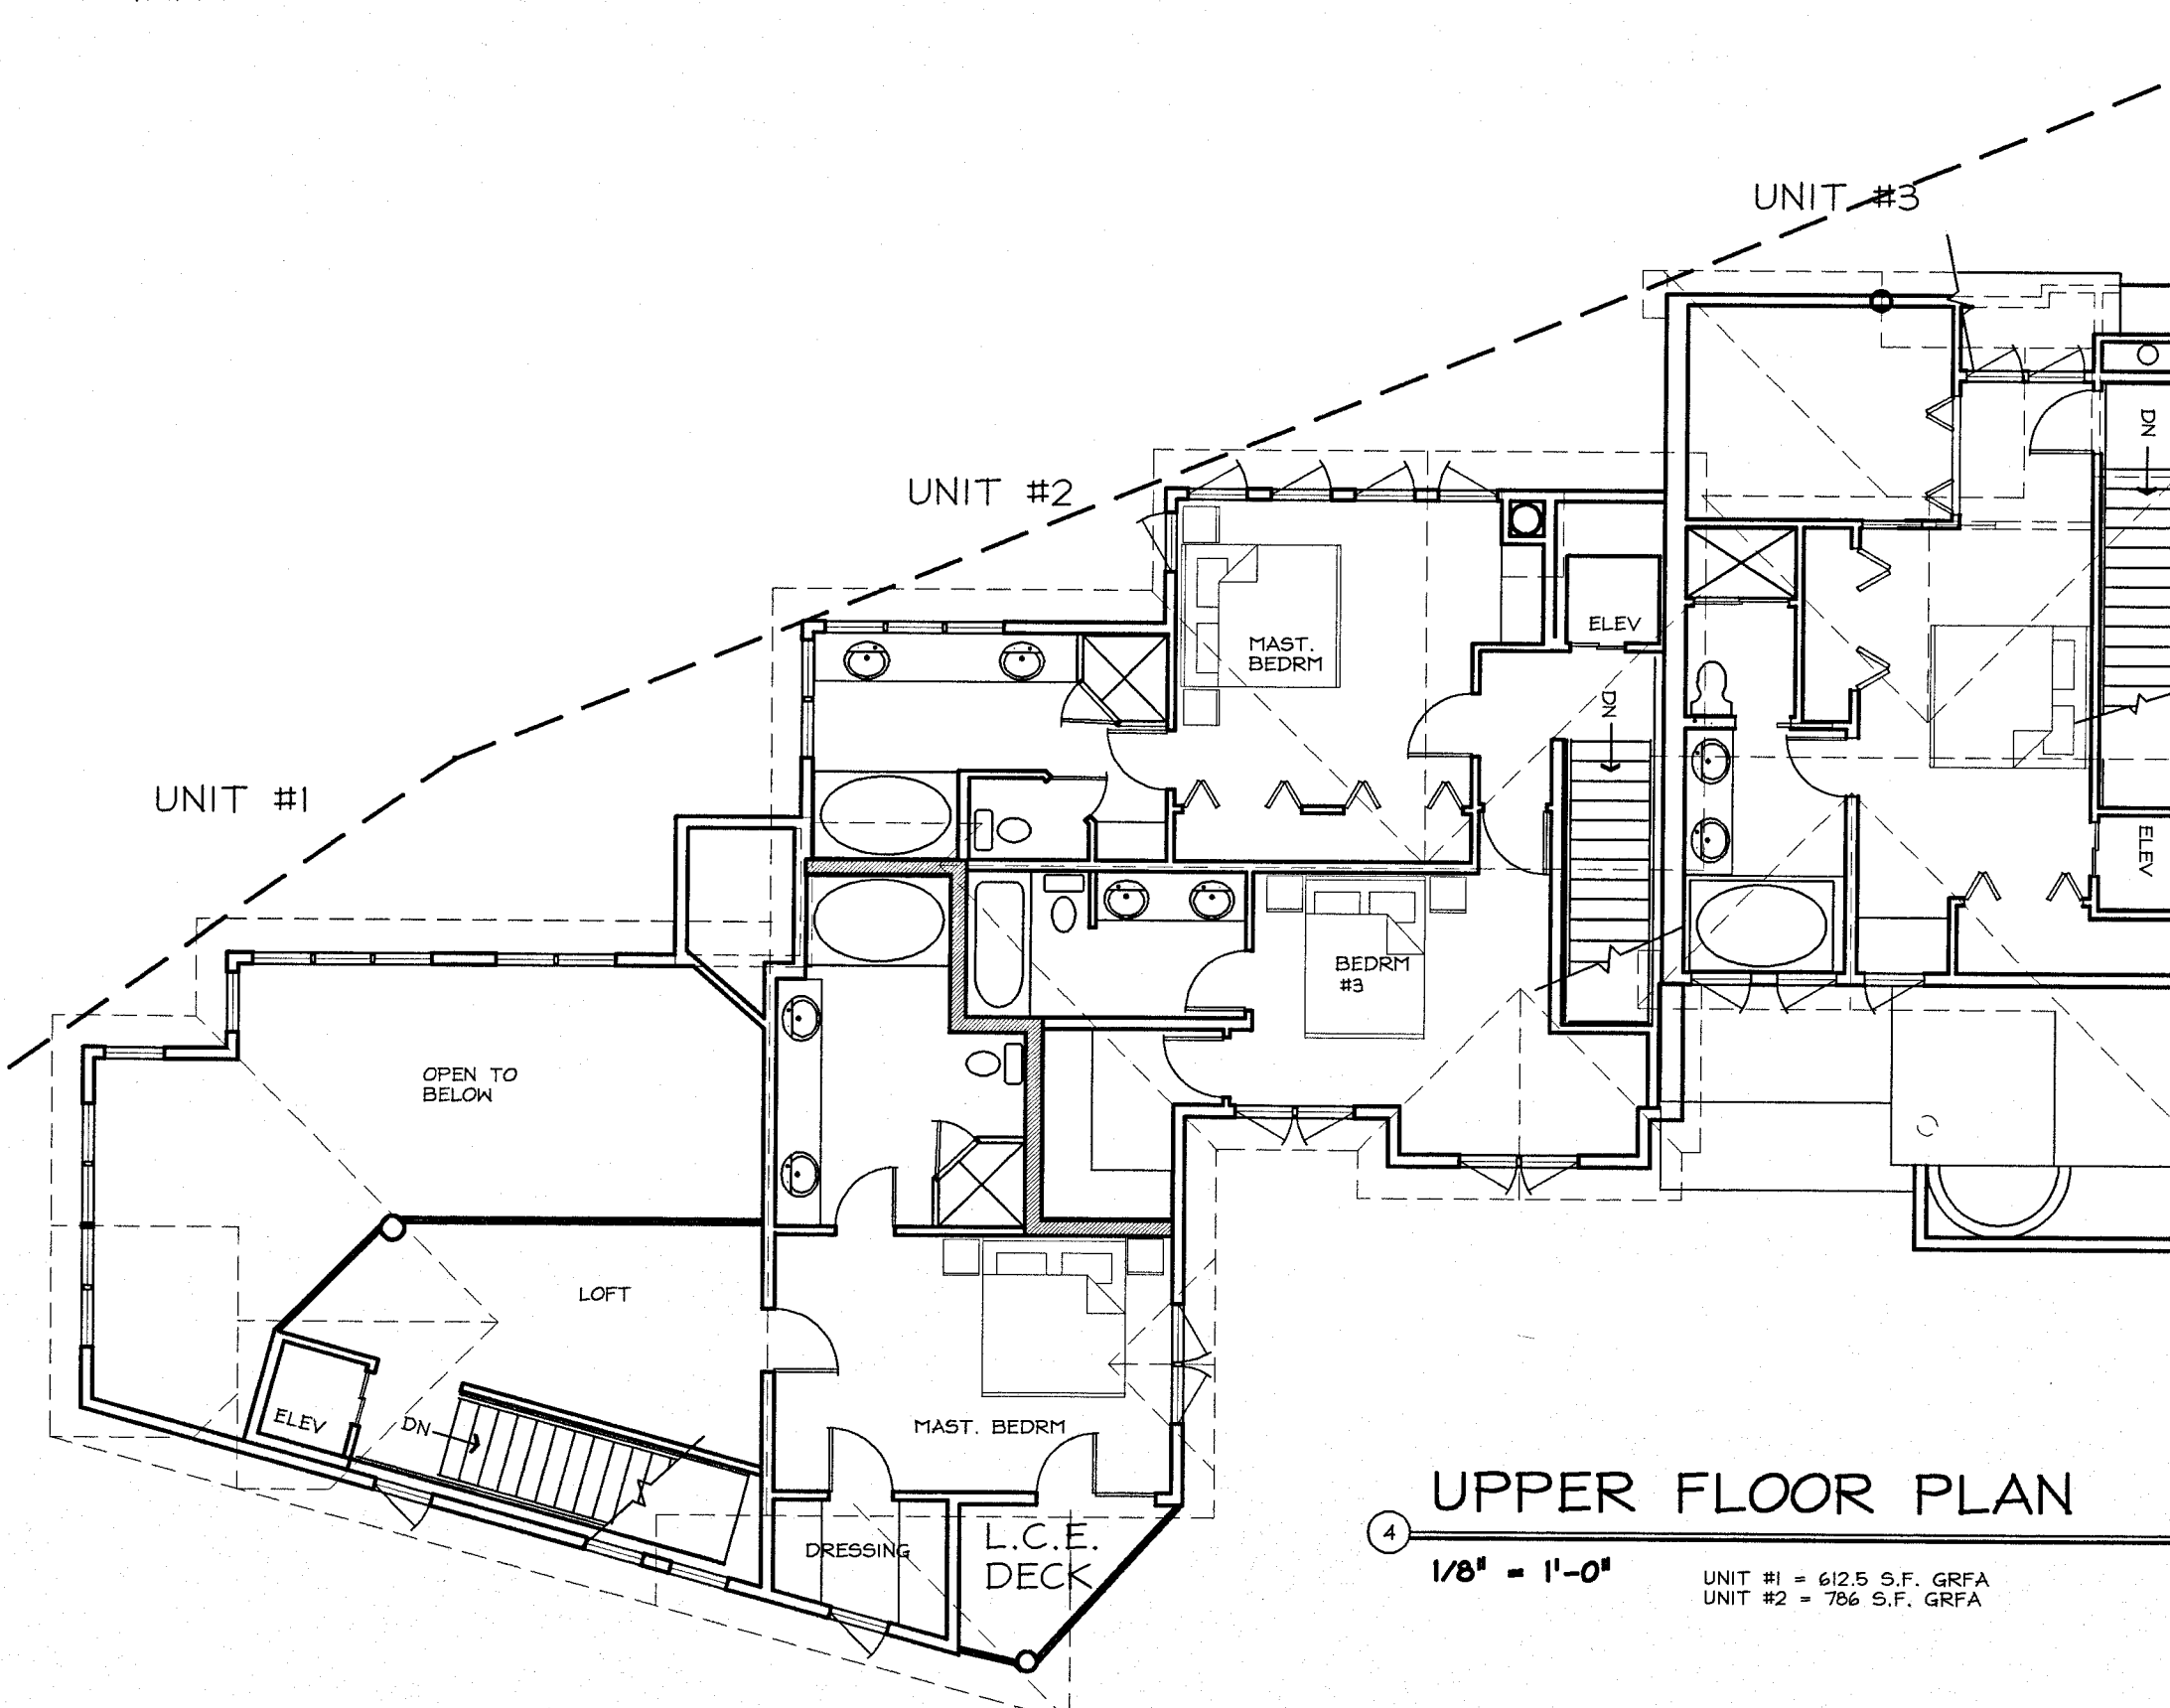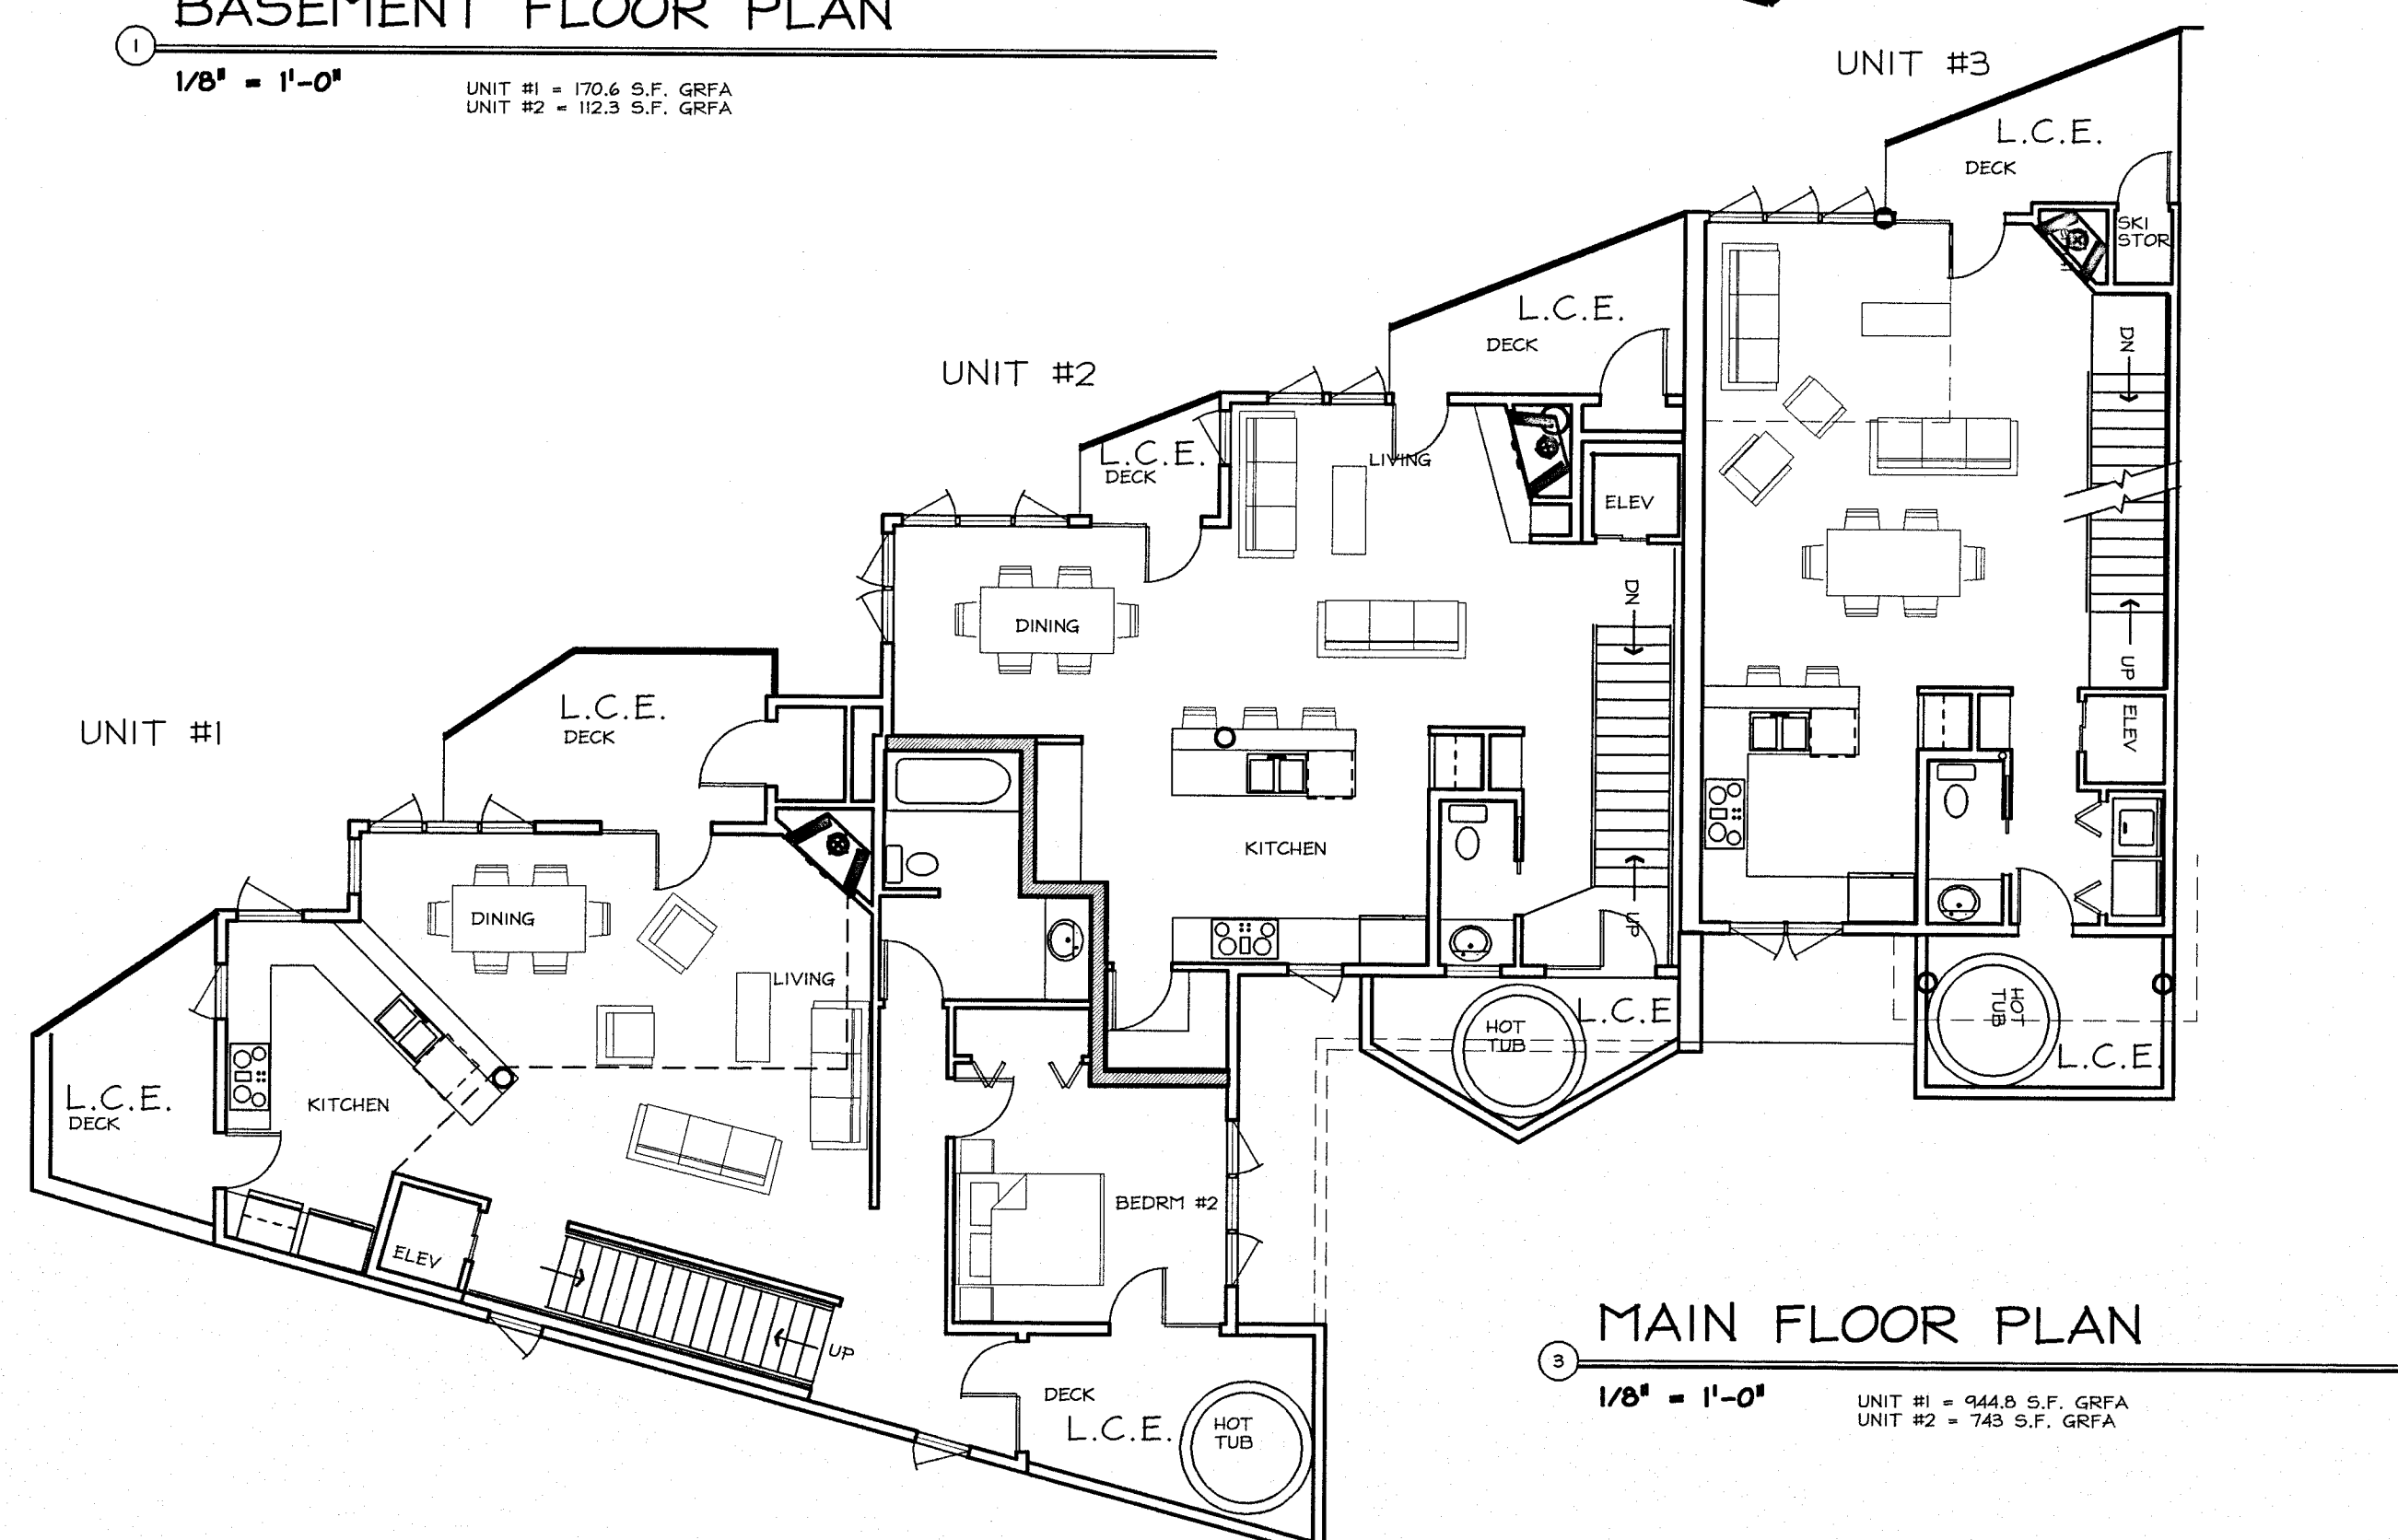

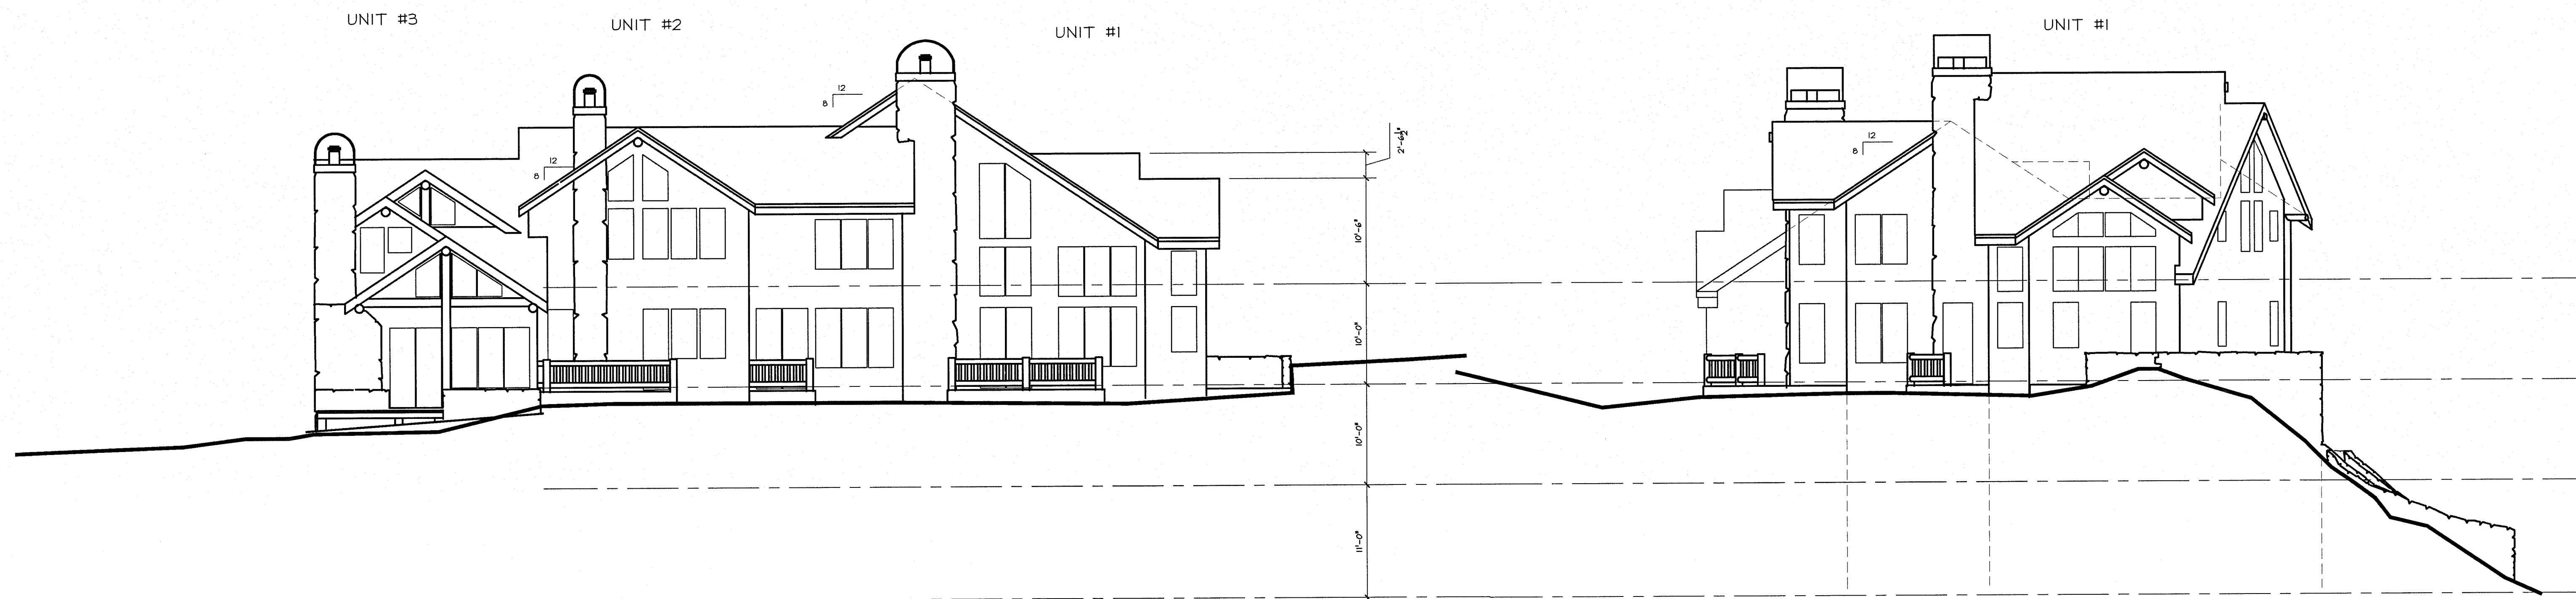


1 SLOPESIDE ELEVATION
 1/8" = 1'-0"

2 UNIT #1 END ELEVATION
 1/8" = 1'-0"


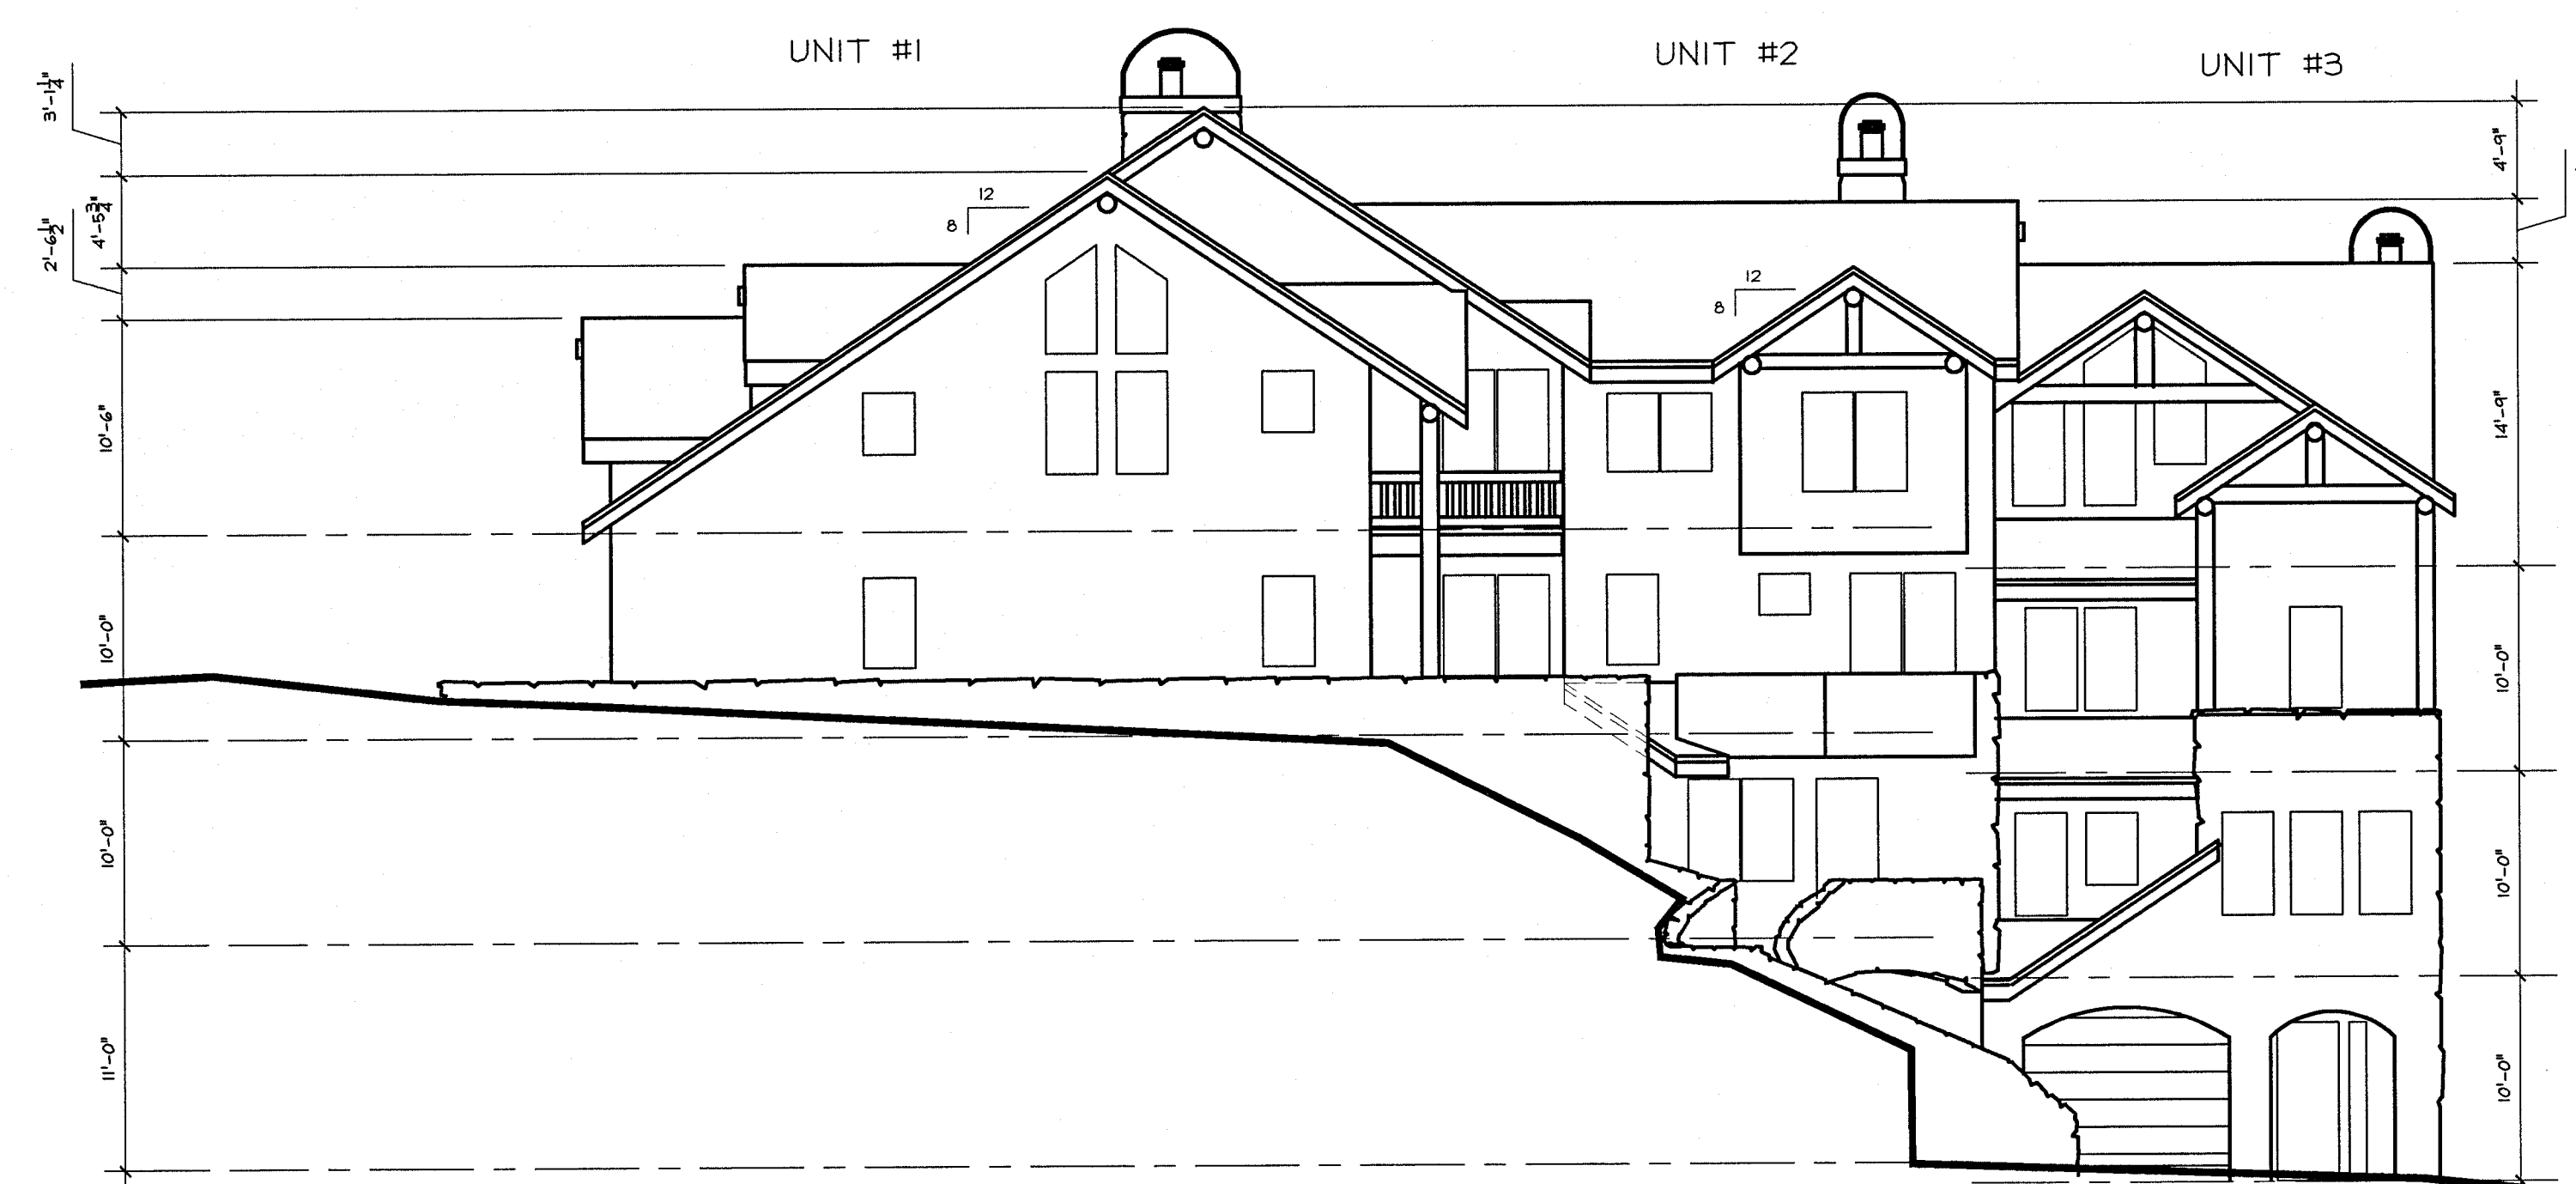


3 GARAGE SIDE ELEVATION
 1/8" = 1'-0"

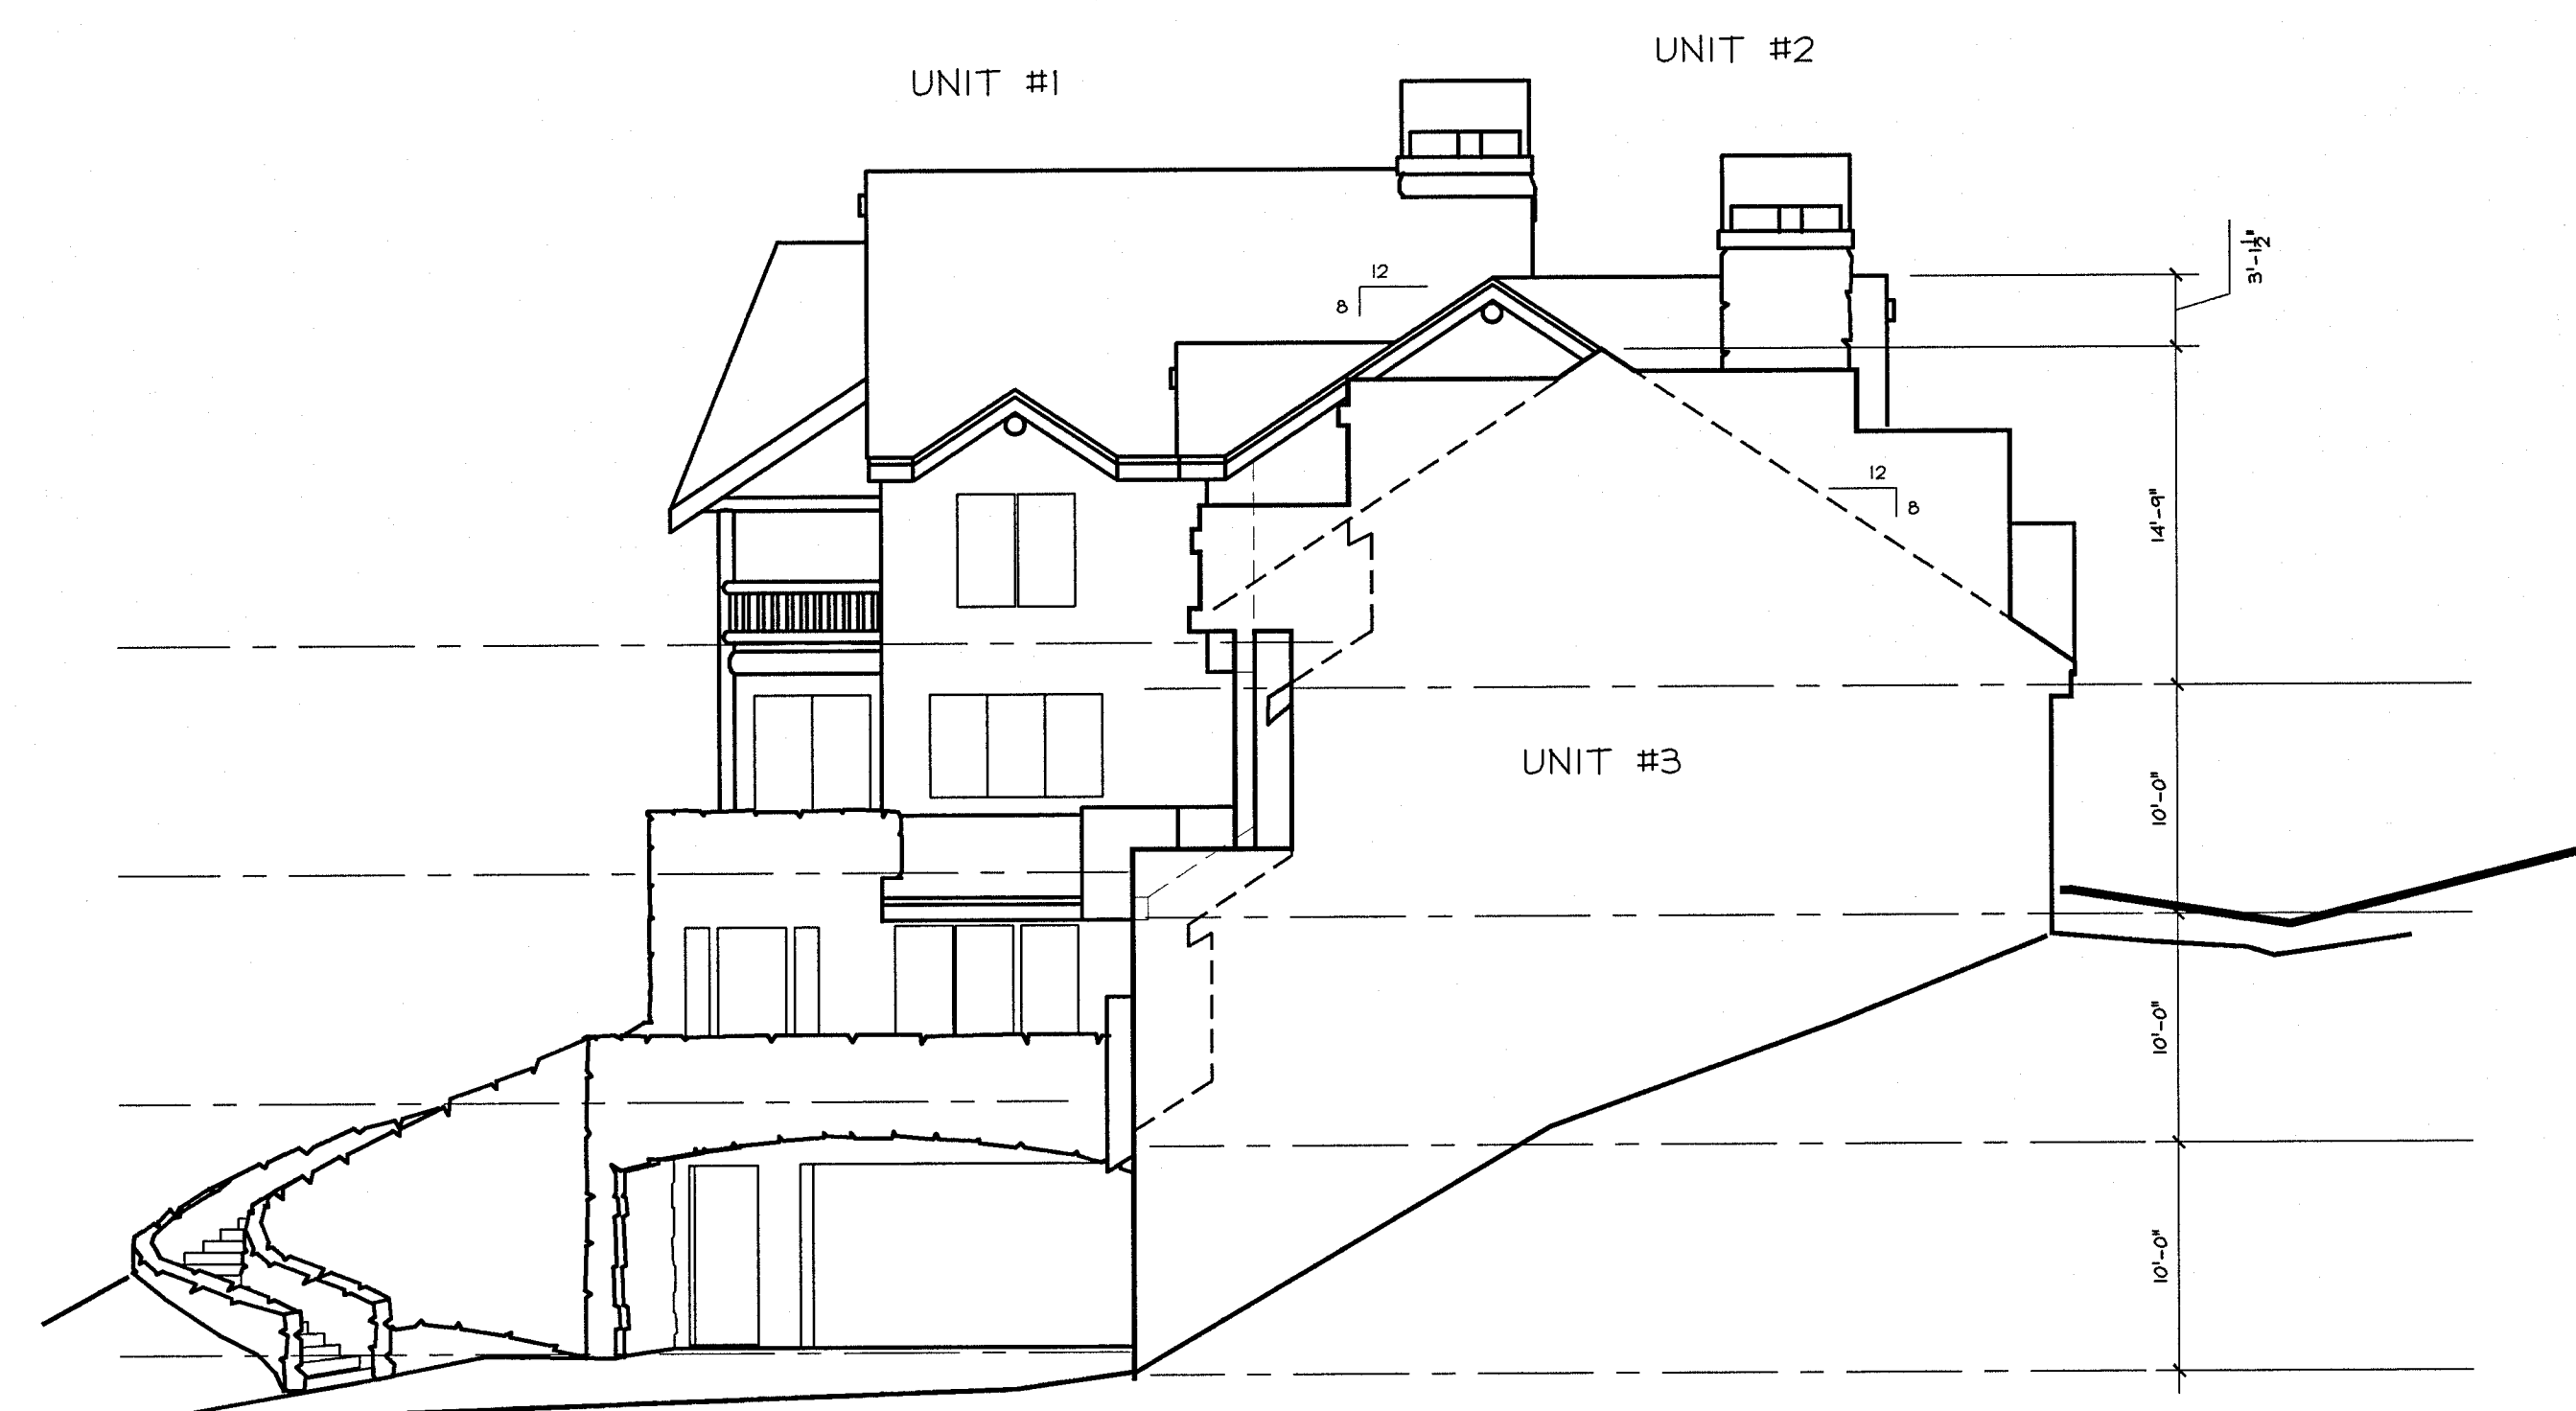


4 UNIT #3 END ELEVATION
 1/8" = 1'-0"


UNIT #1 AVE. HT. = 38.1'
 UNIT #2 AVE. HT. = 36.65'

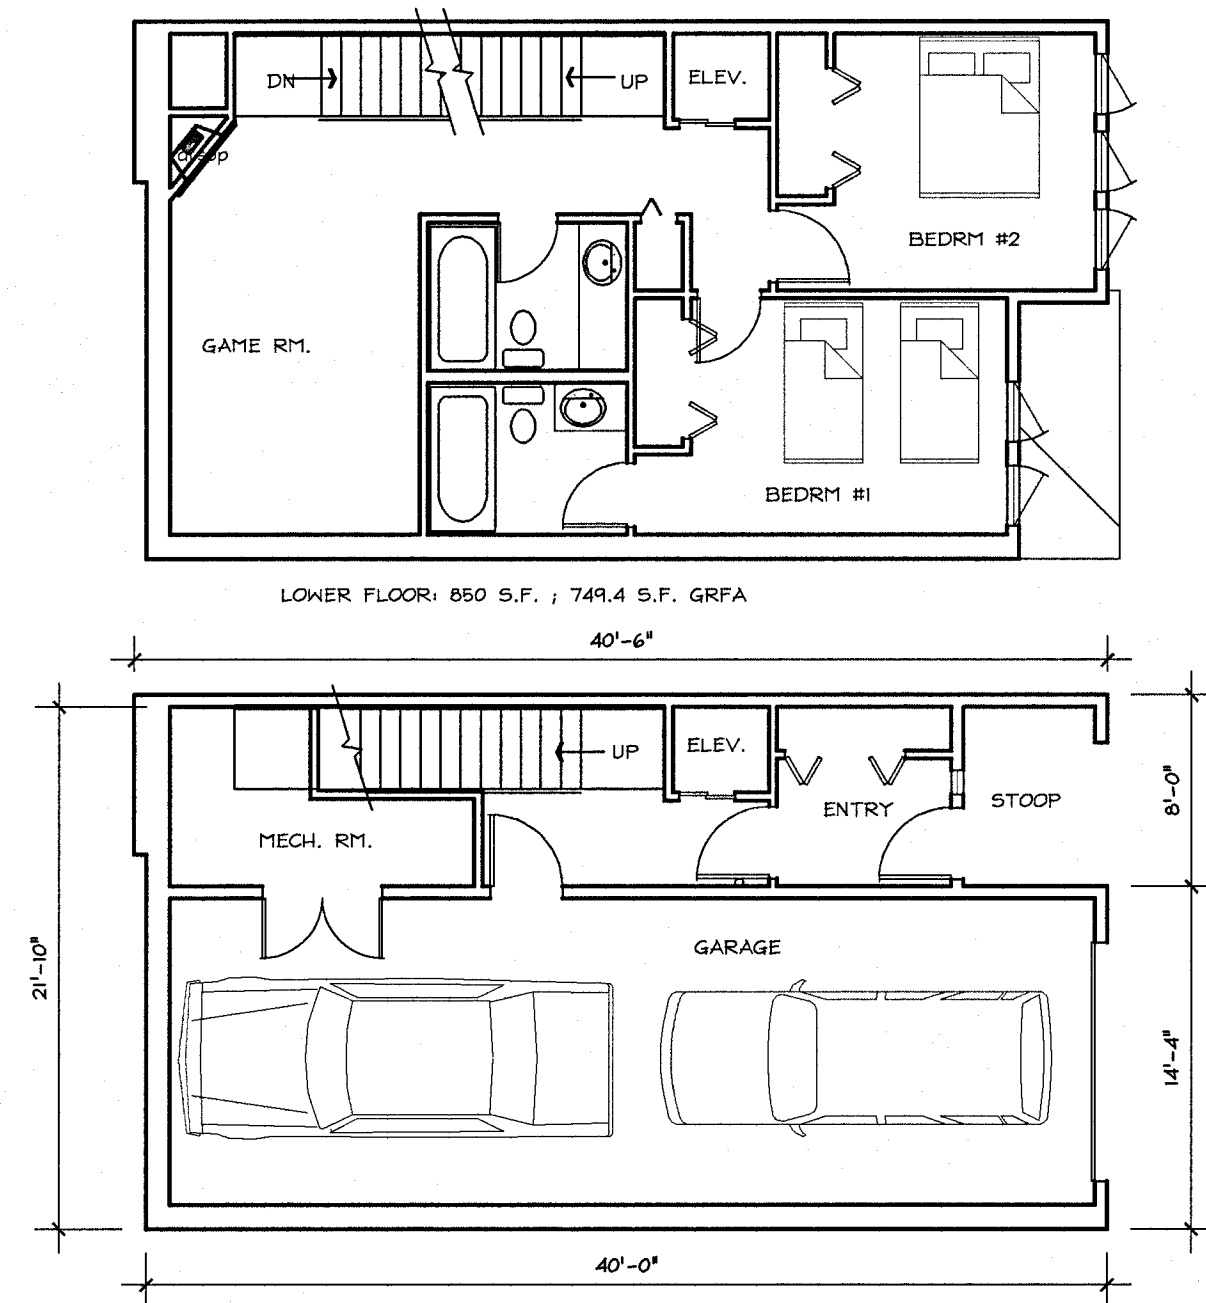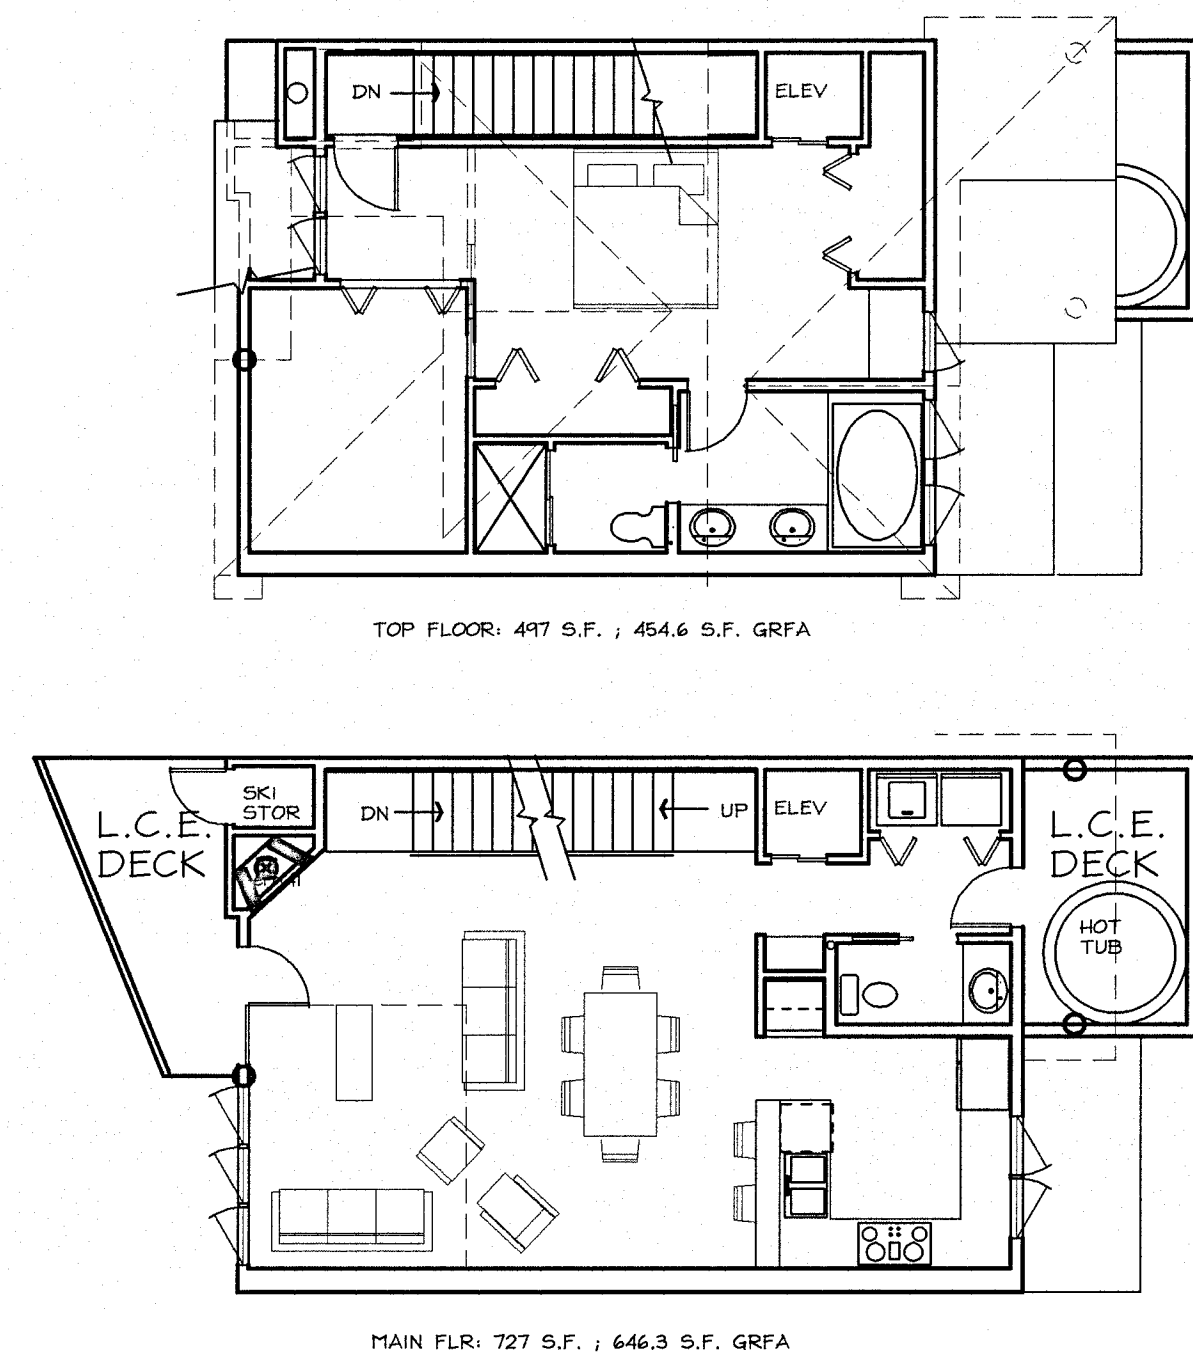


FLOOR PLANS
 1/8" = 1'-0"

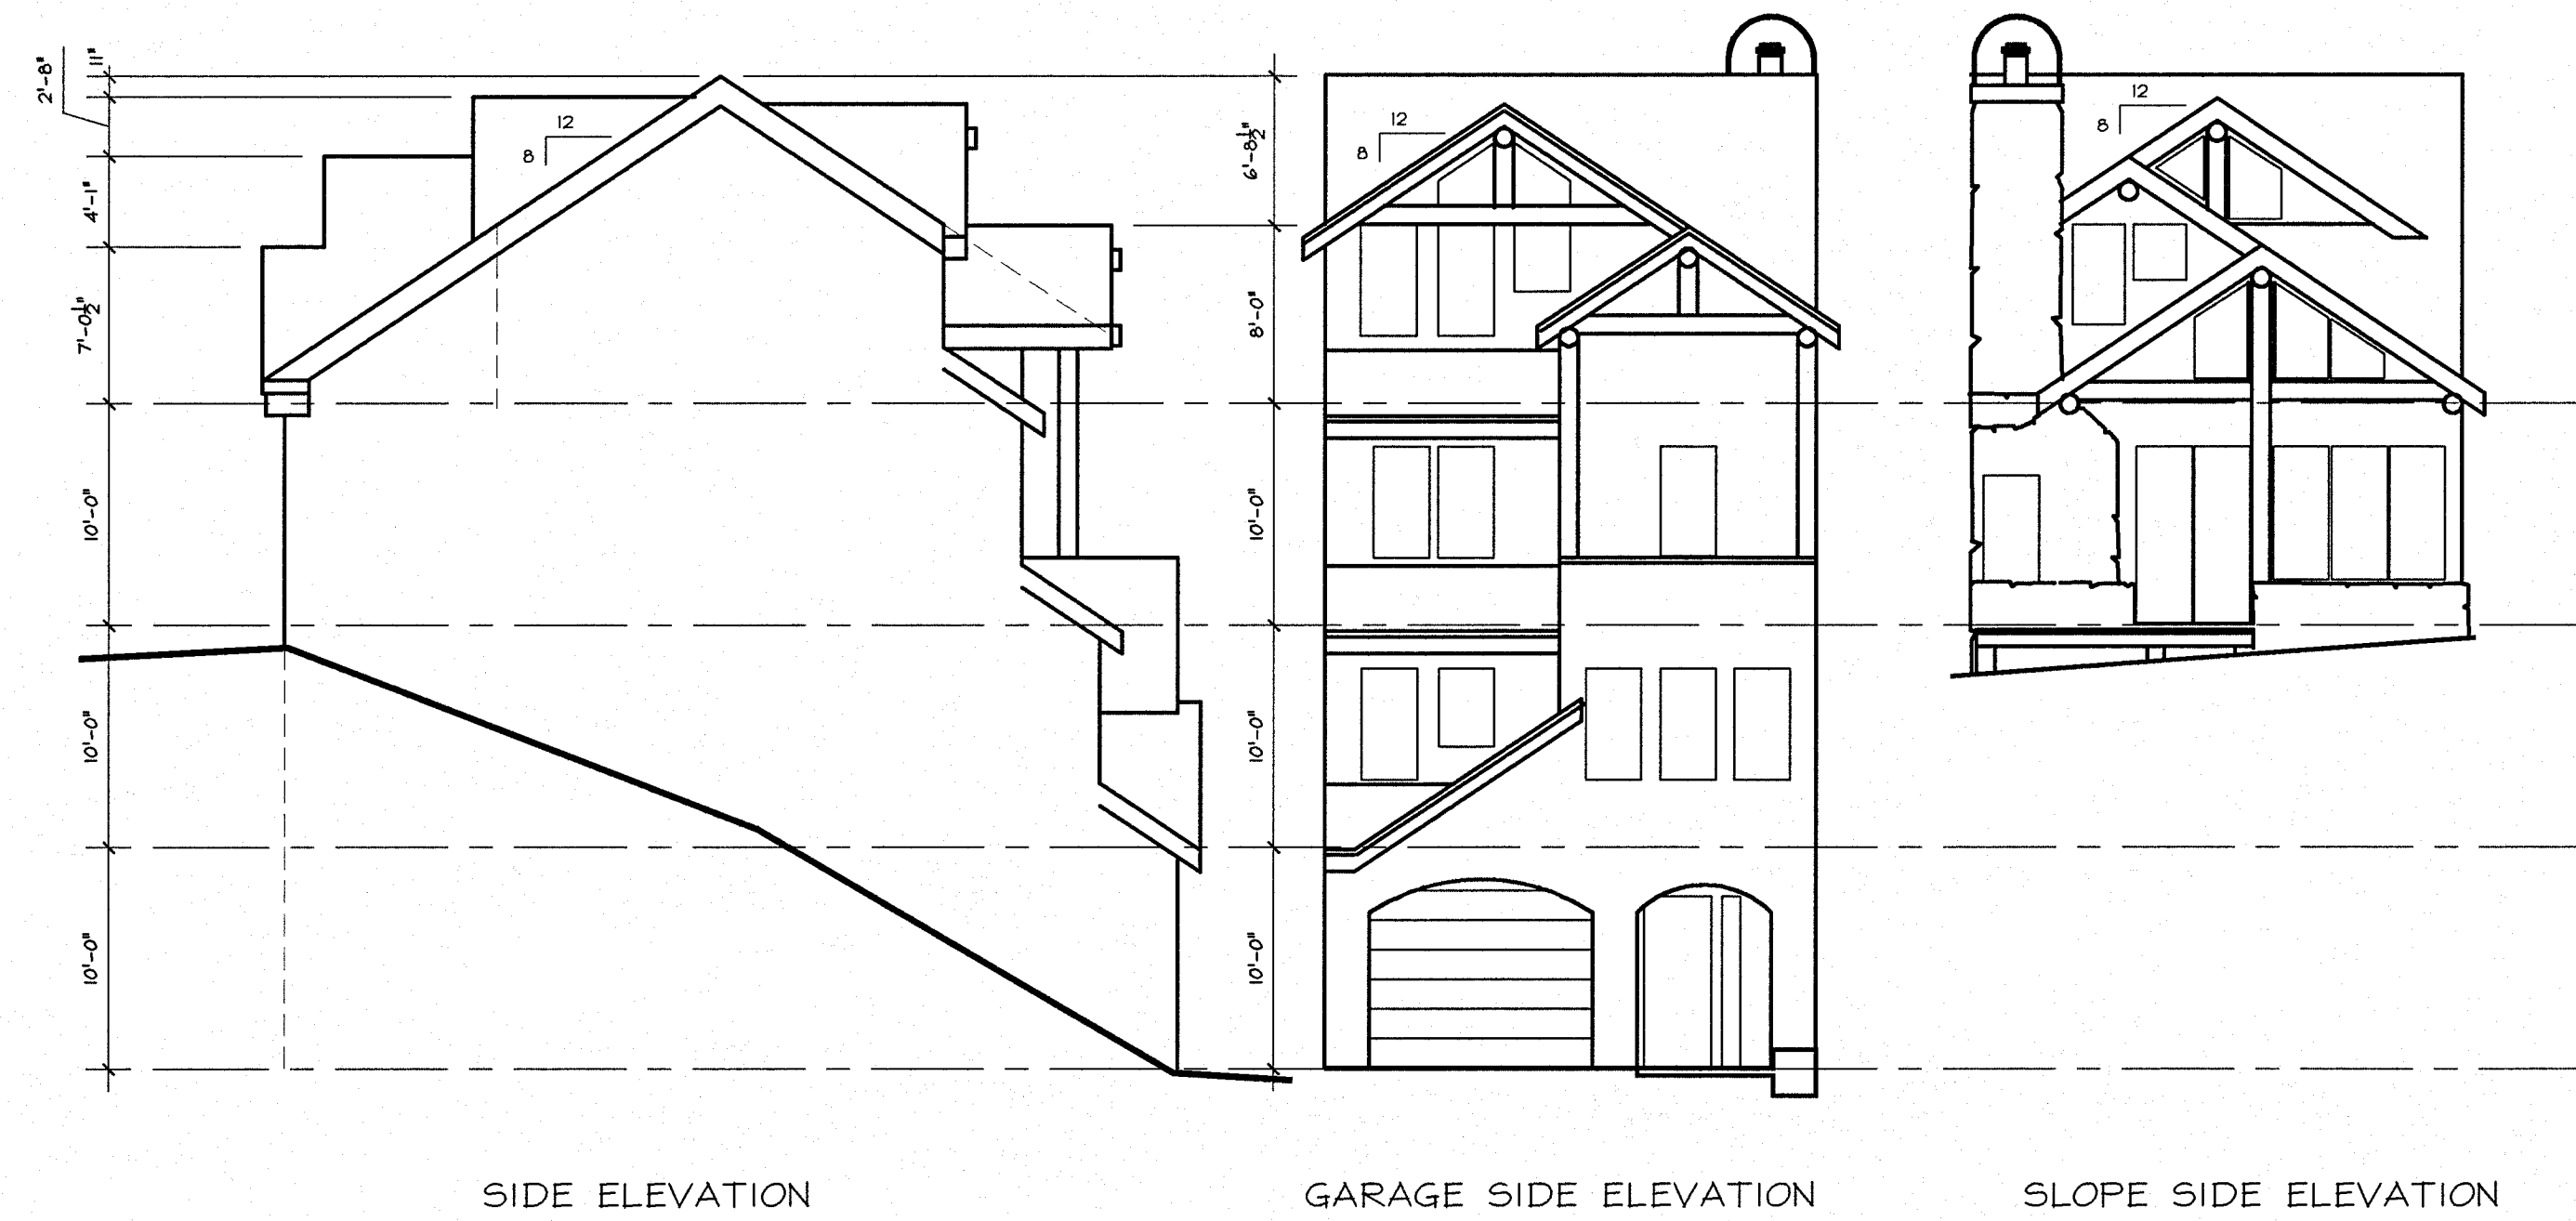

ELEVATIONS
 1/8" = 1'-0" AVE. HT. = 35.5'

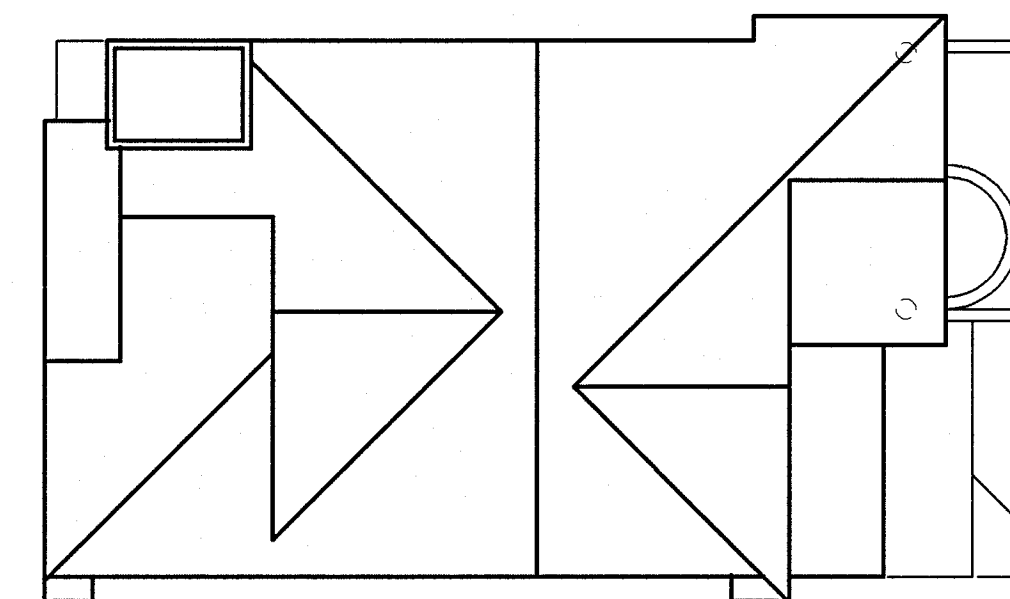


ROOF PLAN
 1/8" = 1'-0"

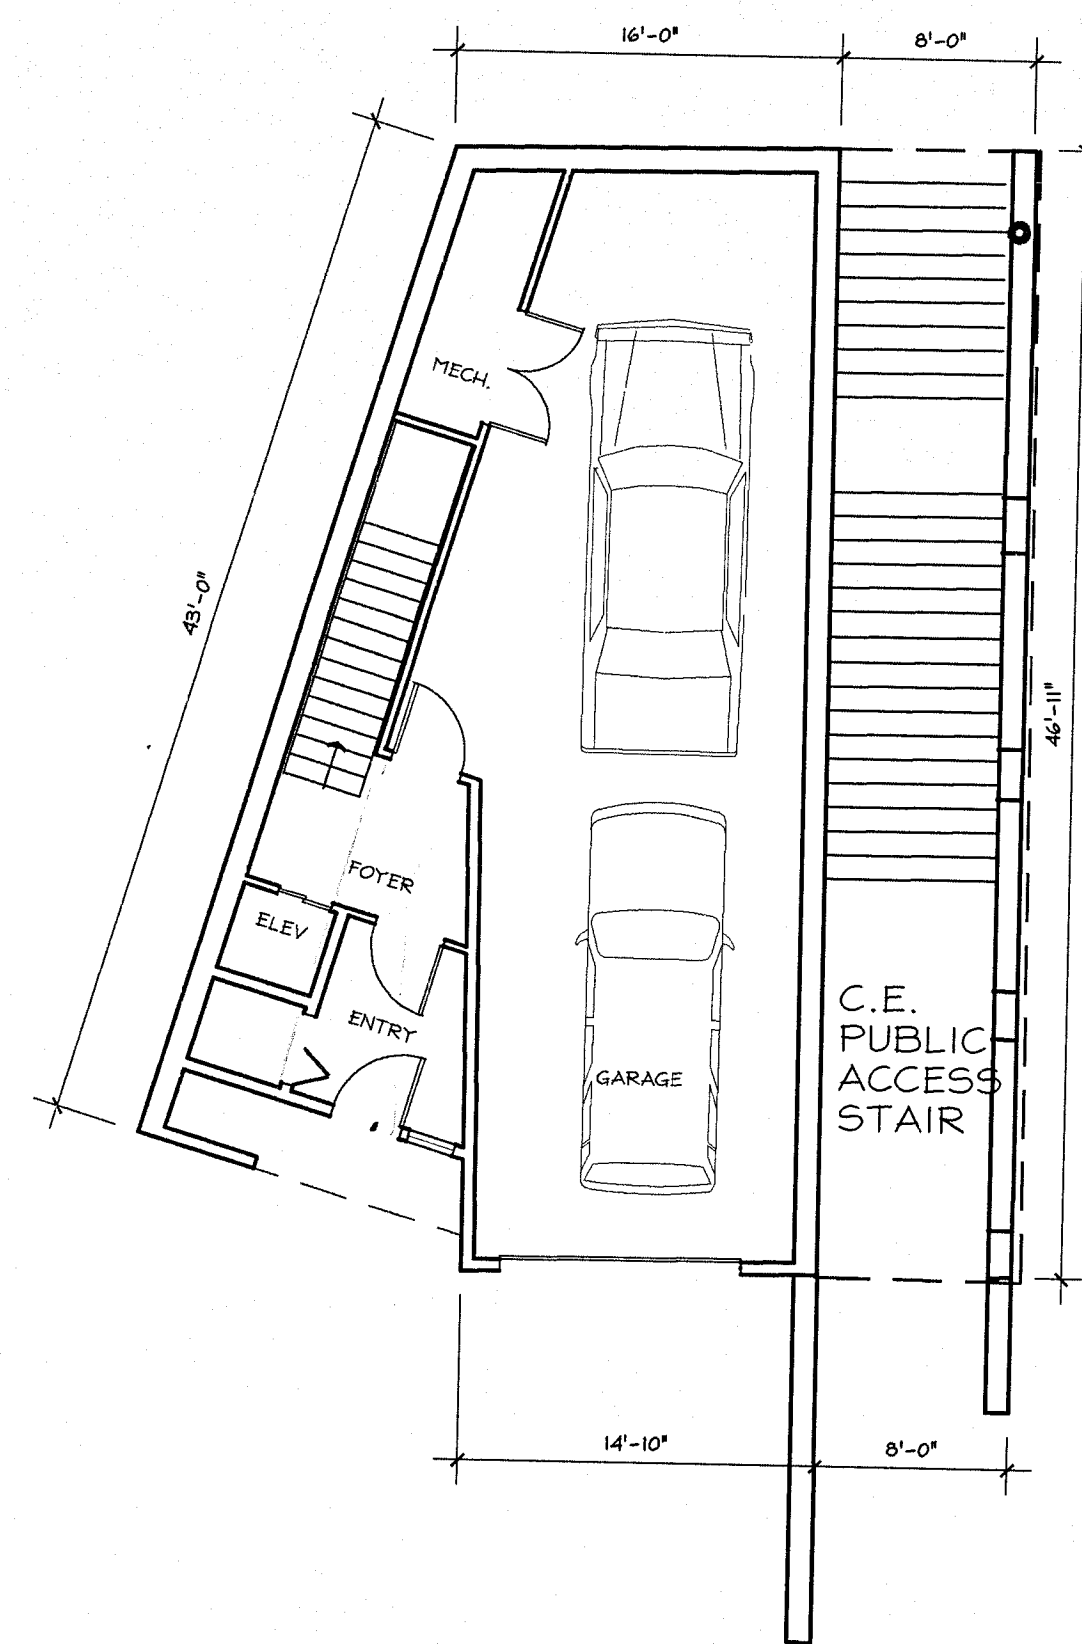

1 GARAGE LEVEL

1/8" = 1'

227 S.F. LIVING ; 190 S.F. GRFA
 755 S.F. GARAGE + MECH.

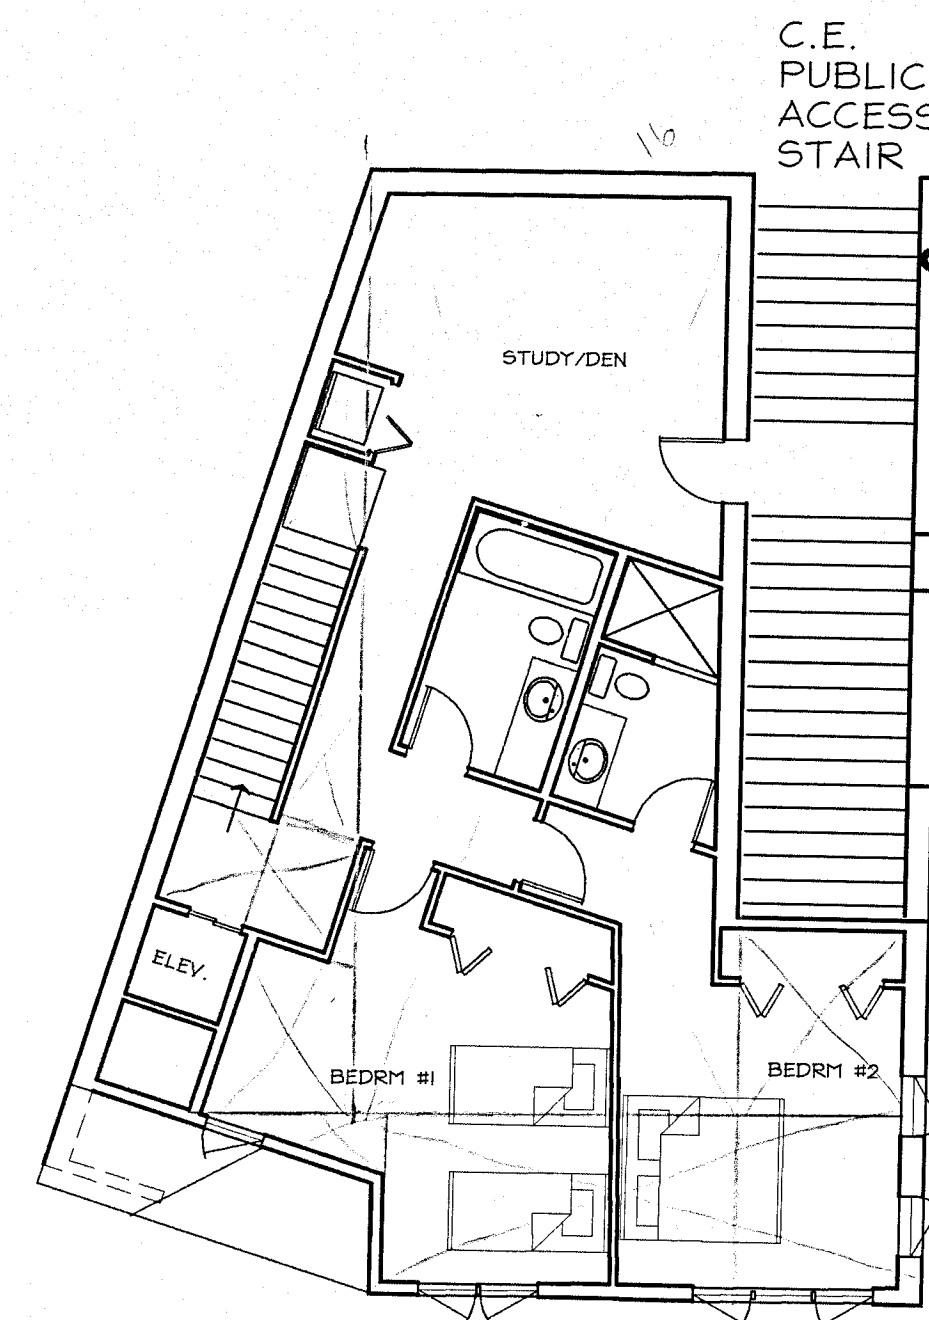


2 LOWER LEVEL

1/8" = 1'

1106 S.F. ; 987.1 S.F. GRFA


2741 S.F. GRFA

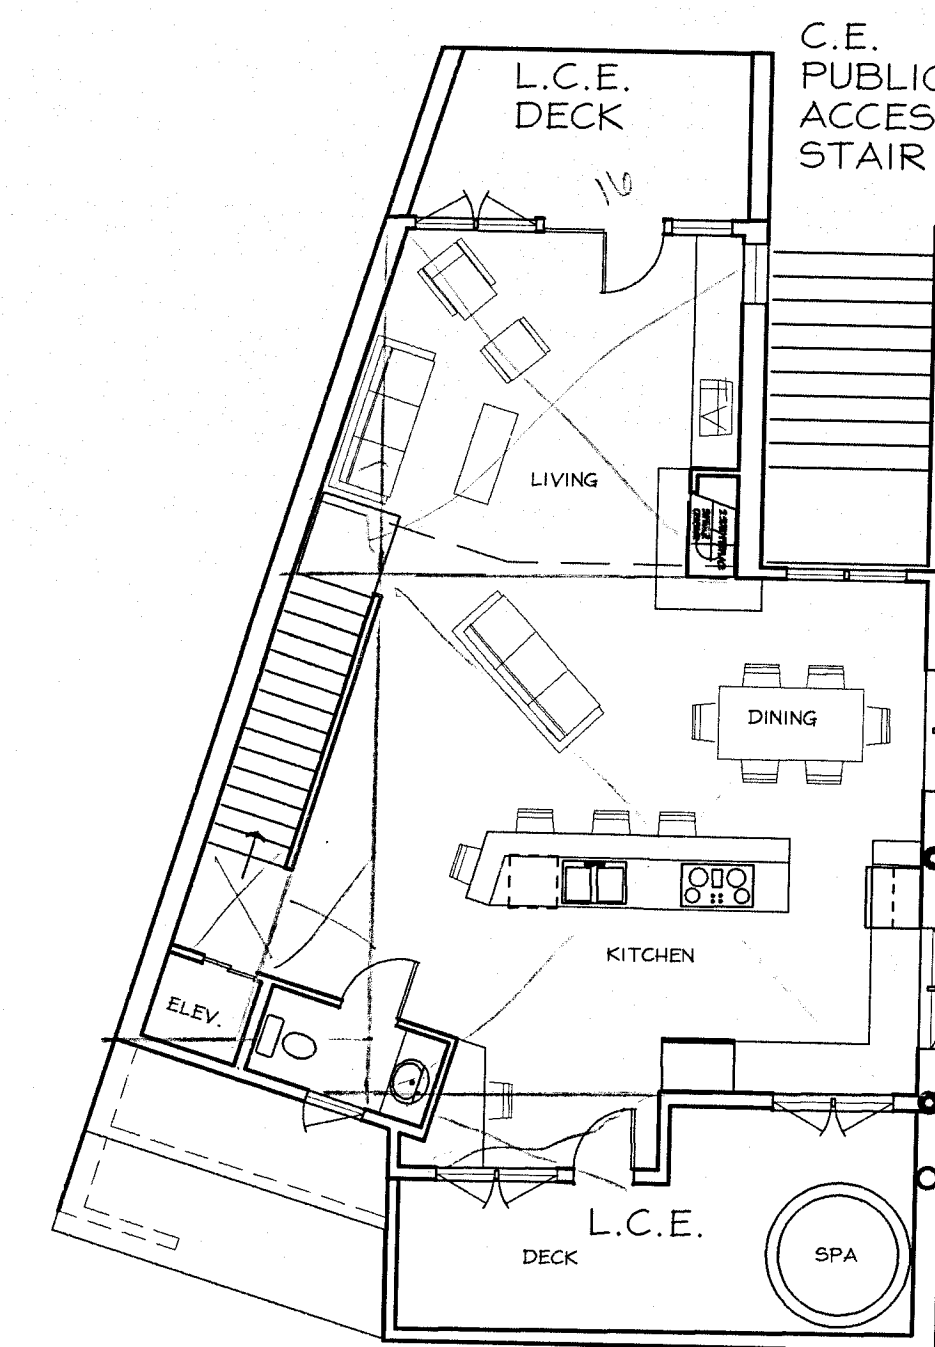

3 MAIN LEVEL

1/8" = 1'


1000 S.F. ; 883.3 S.F. GRFA

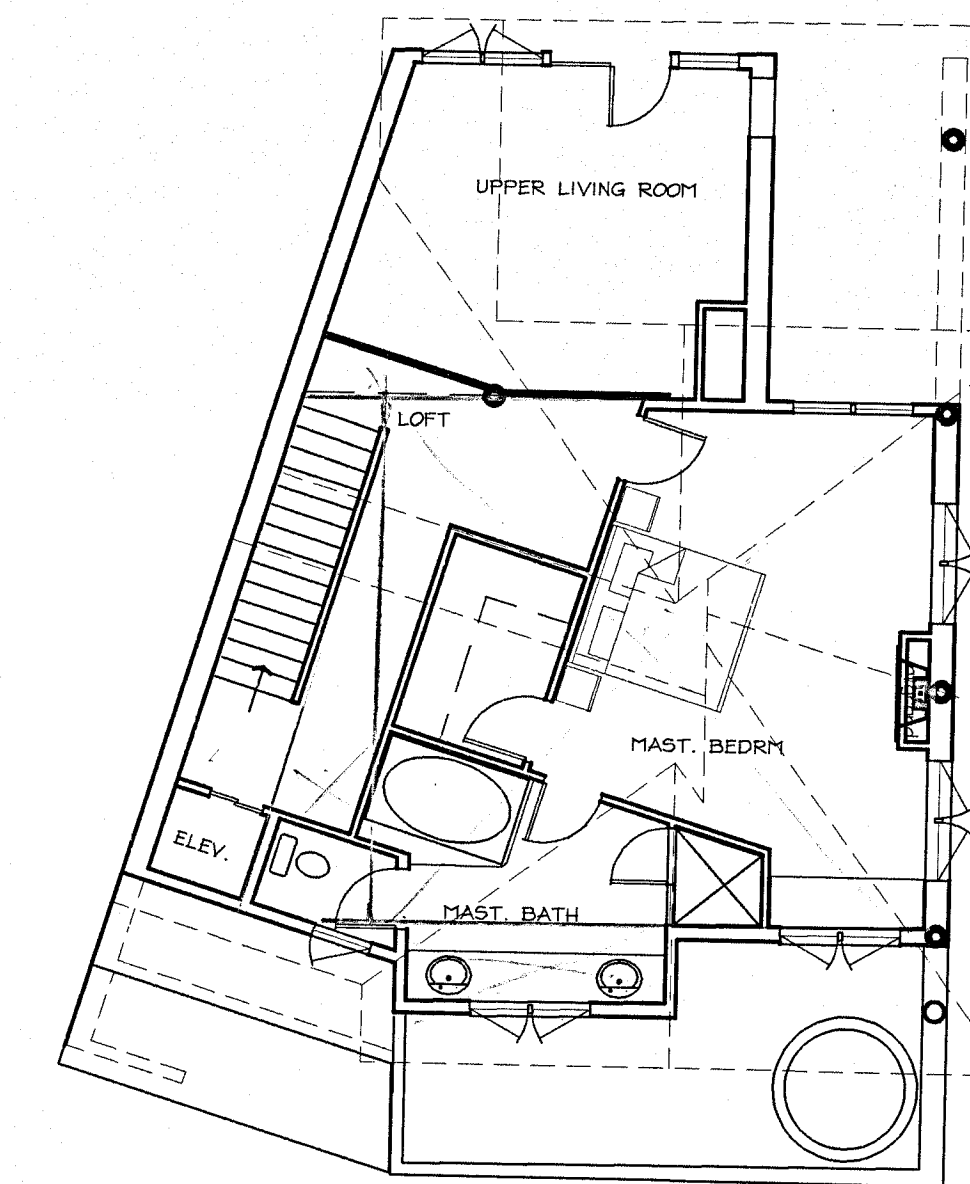

4 UPPER LEVEL

1/8" = 1'

771 S.F. ; 680.5 S.F. GRFA

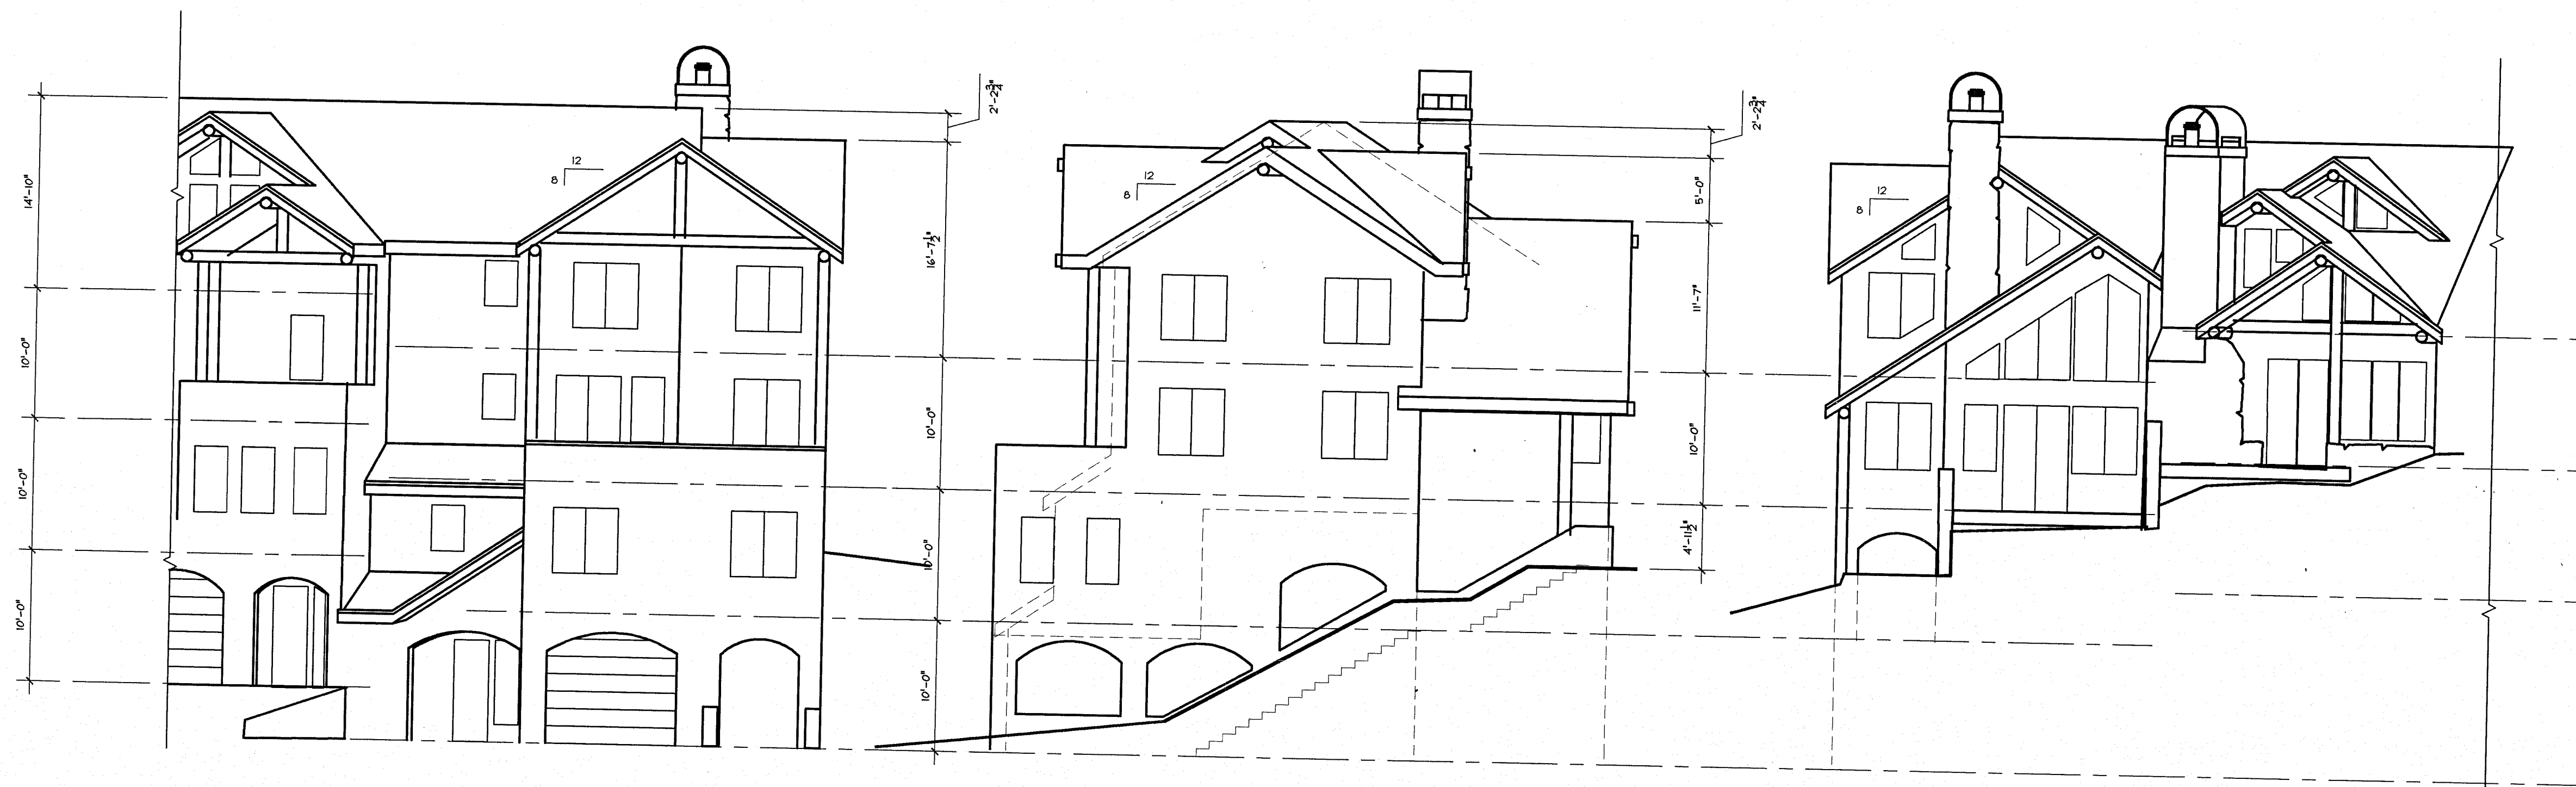

GARAGE SIDE ELEVATION


END ELEVATION

SLOPE SIDE ELEVATION

5 ELEVATIONS


1/8" = 1'

AVE. HT. = 40.5'

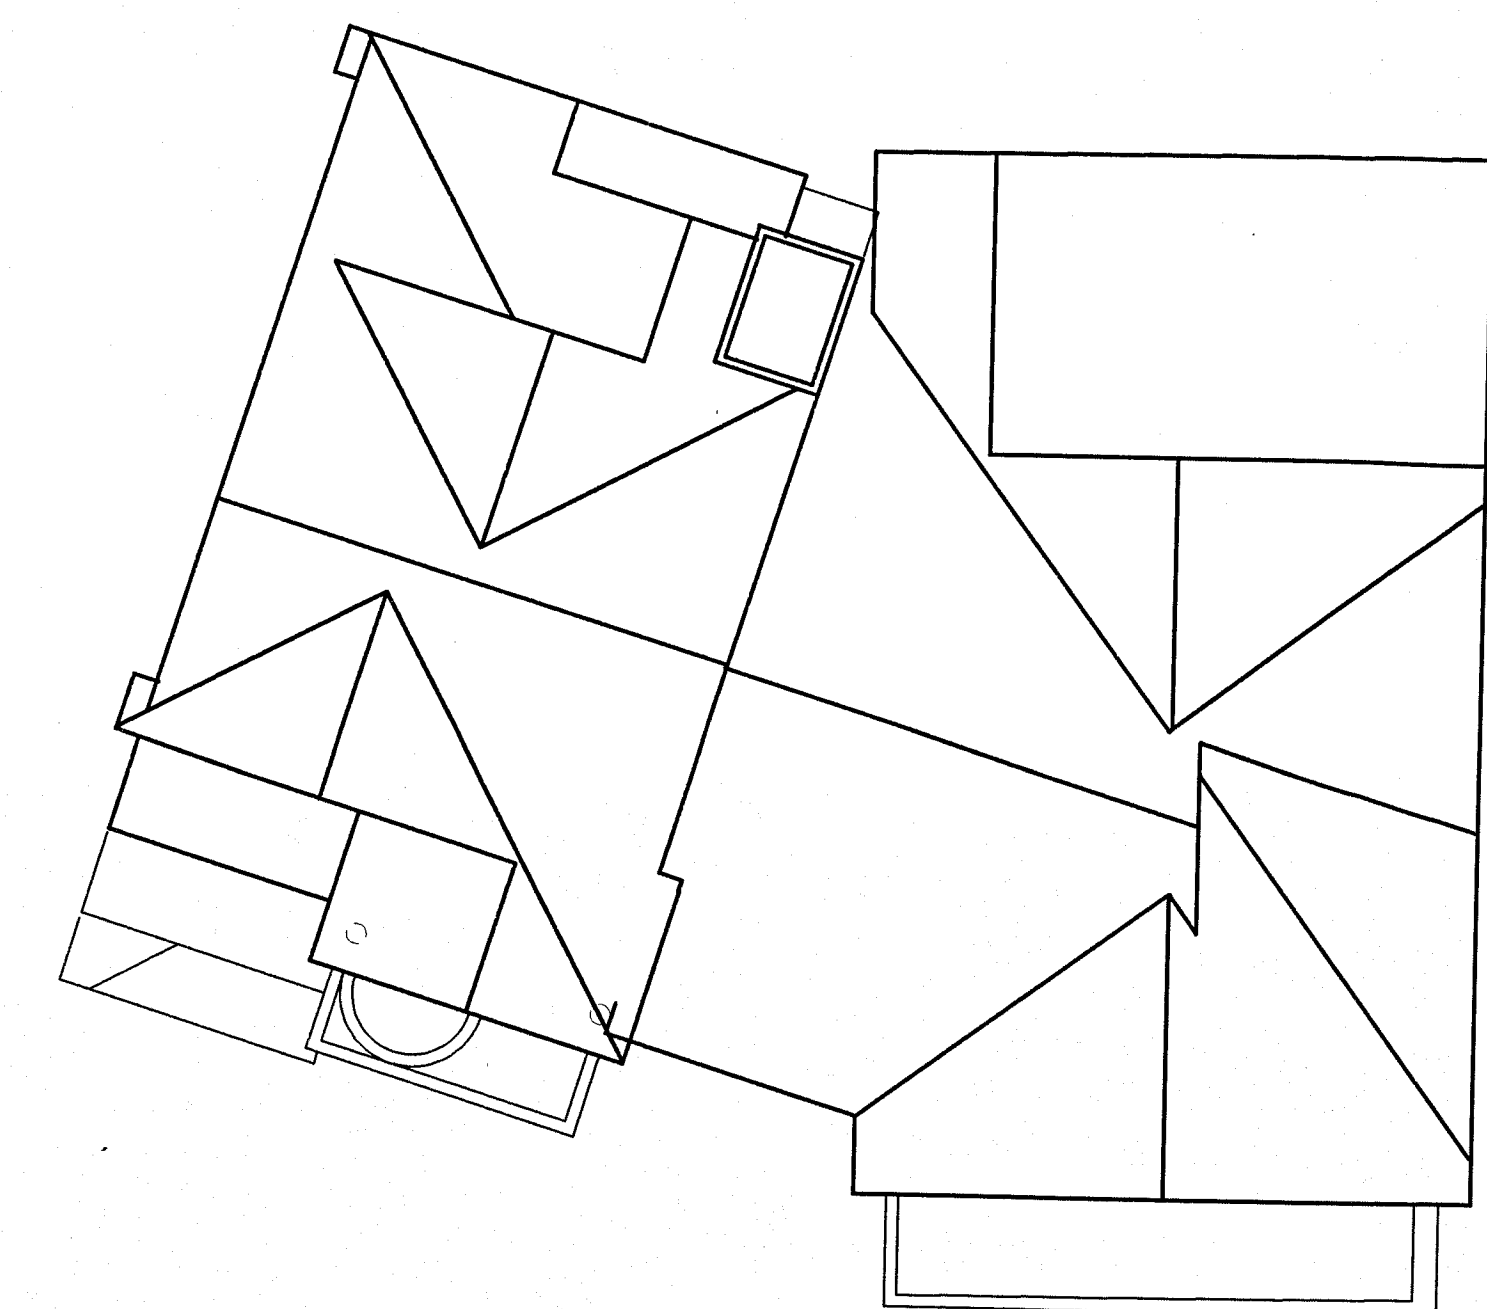


6 ROOF PLAN


1/8" = 1'

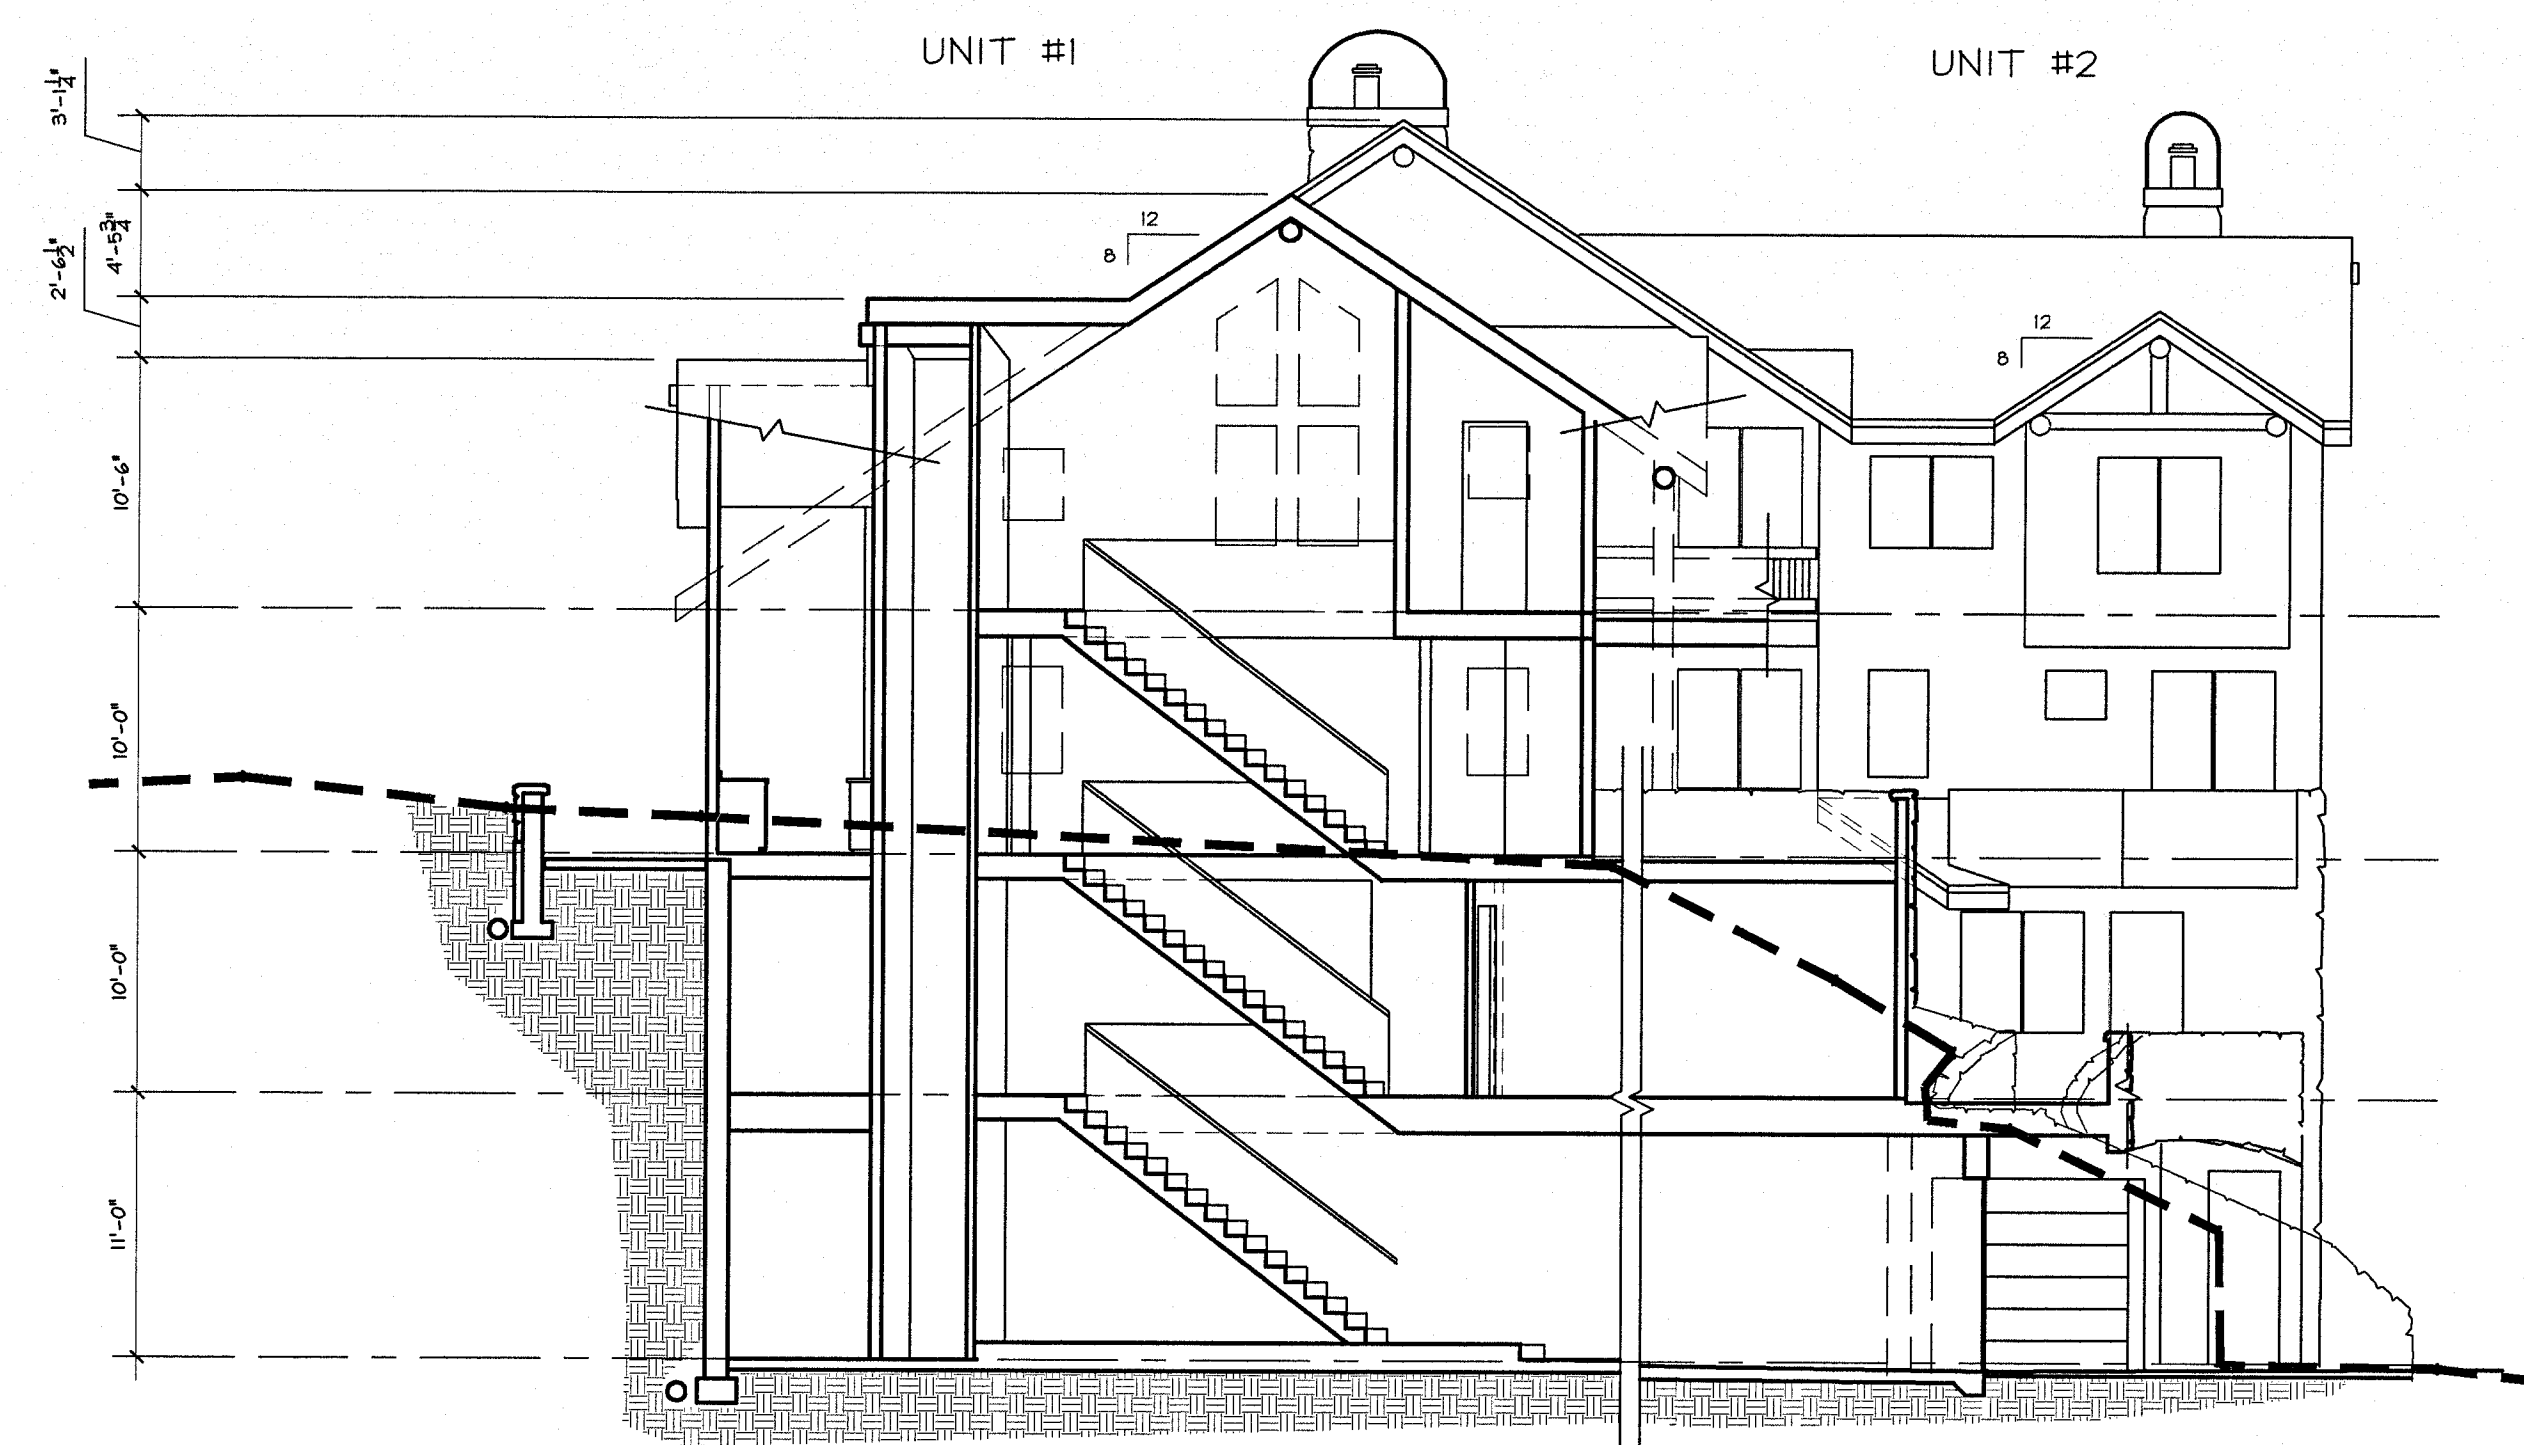

1 BUILDING SECTION - #1 & #2
 1/8" = 1'-0"

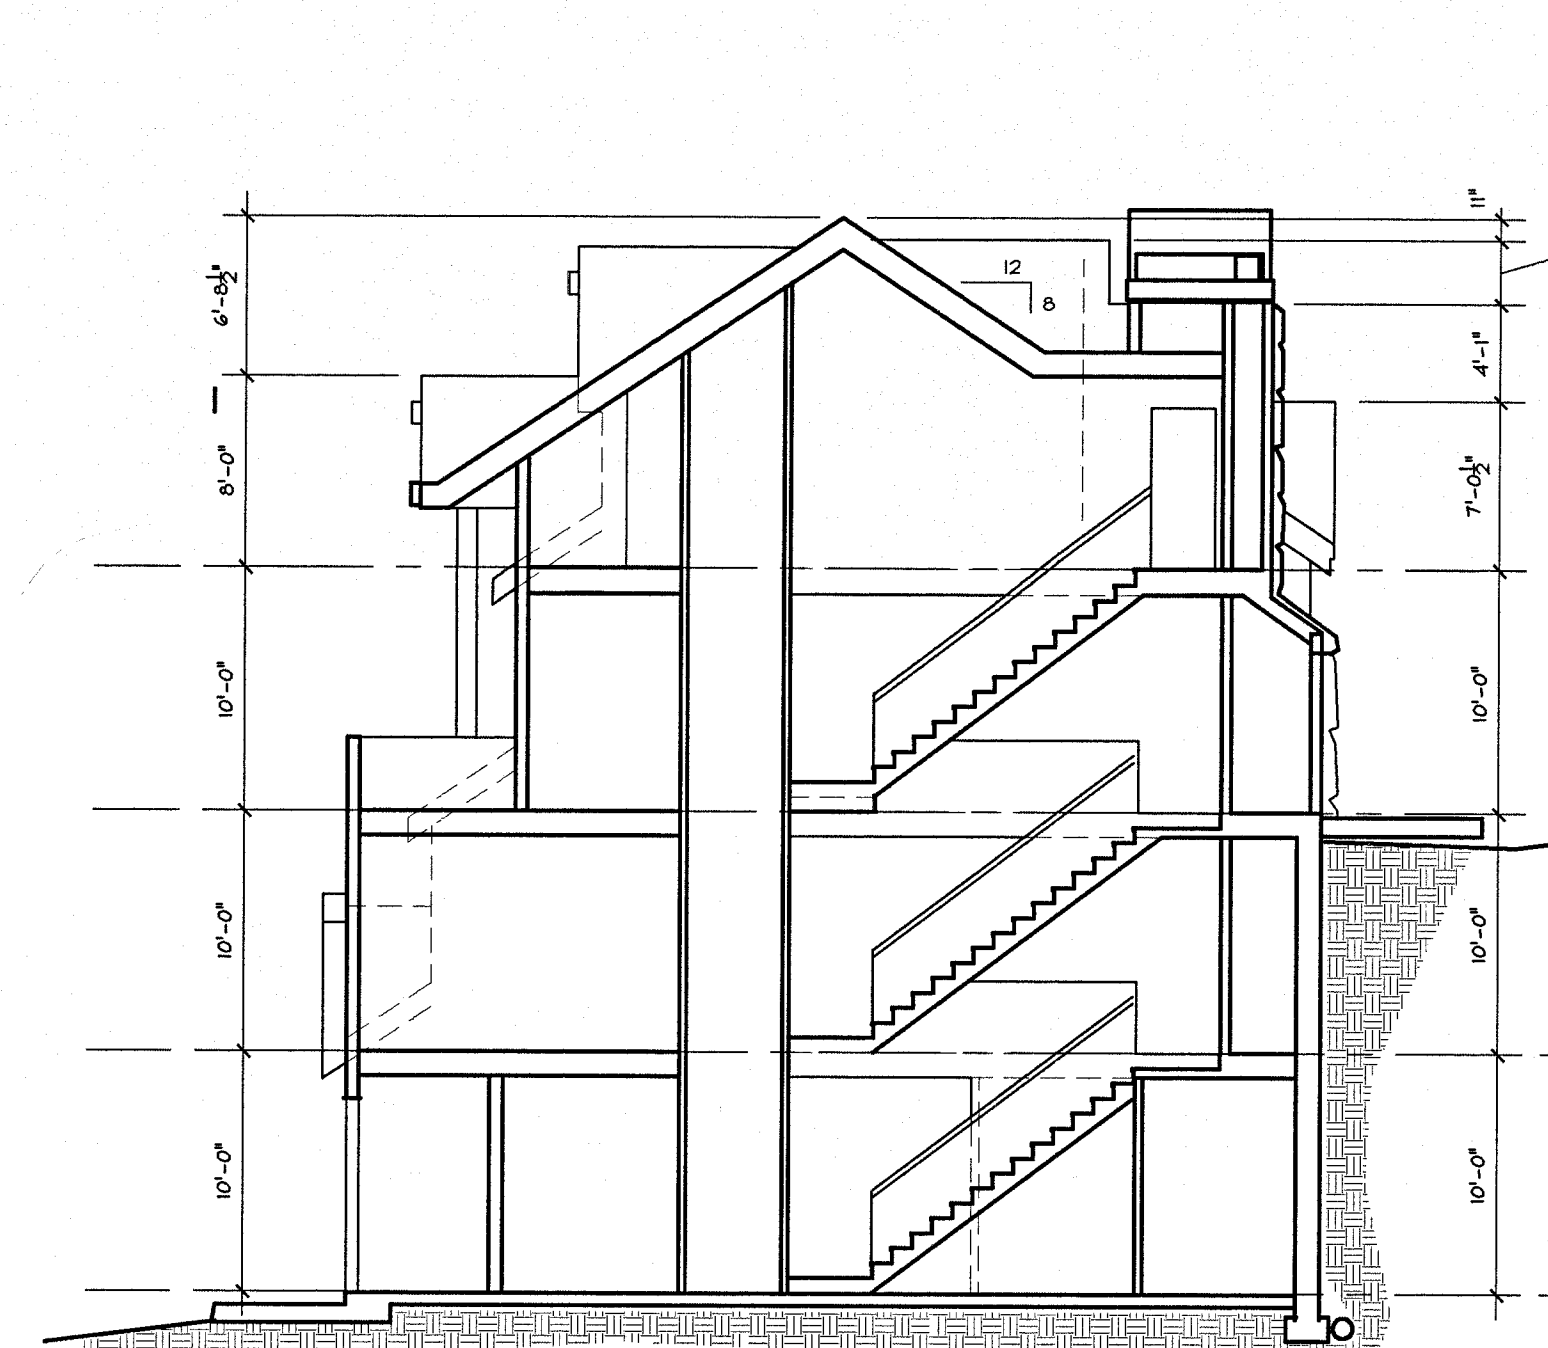

2 BUILDING SECTION - #3 THRU #11
 1/8" = 1'-0"

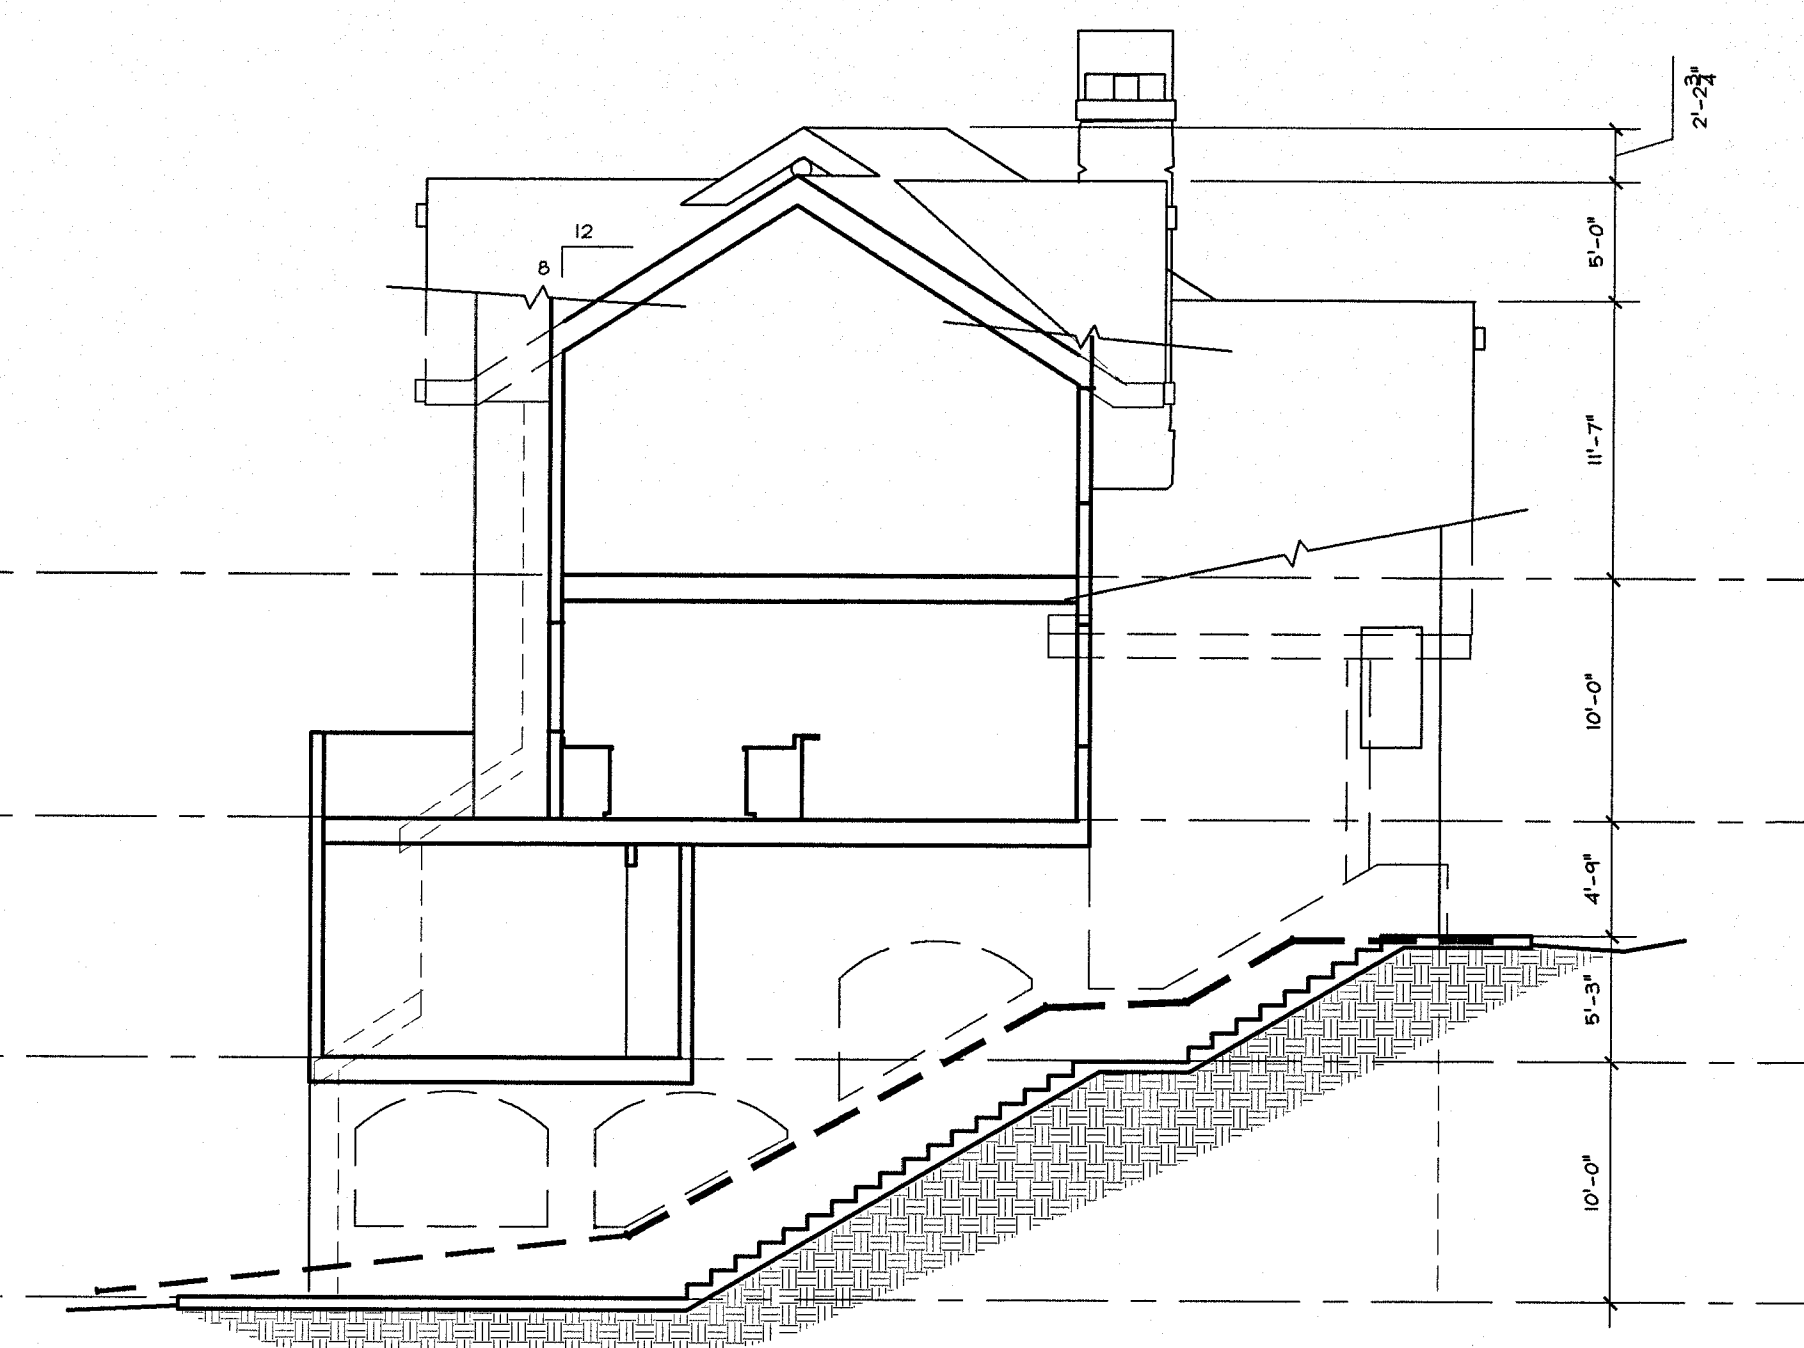

3 BUILDING SECTION - #12
 1/8" = 1'-0"