SKETCH PLAN

SILVER SAGE SUBDIVISION

LOCATED IN THE SE1/4 NW1/4 AND IN NE1/4 SW1/4,
SECTION 1, T14S, R86W, 6thP.M.
GUNNISON COUNTY, COLORADO

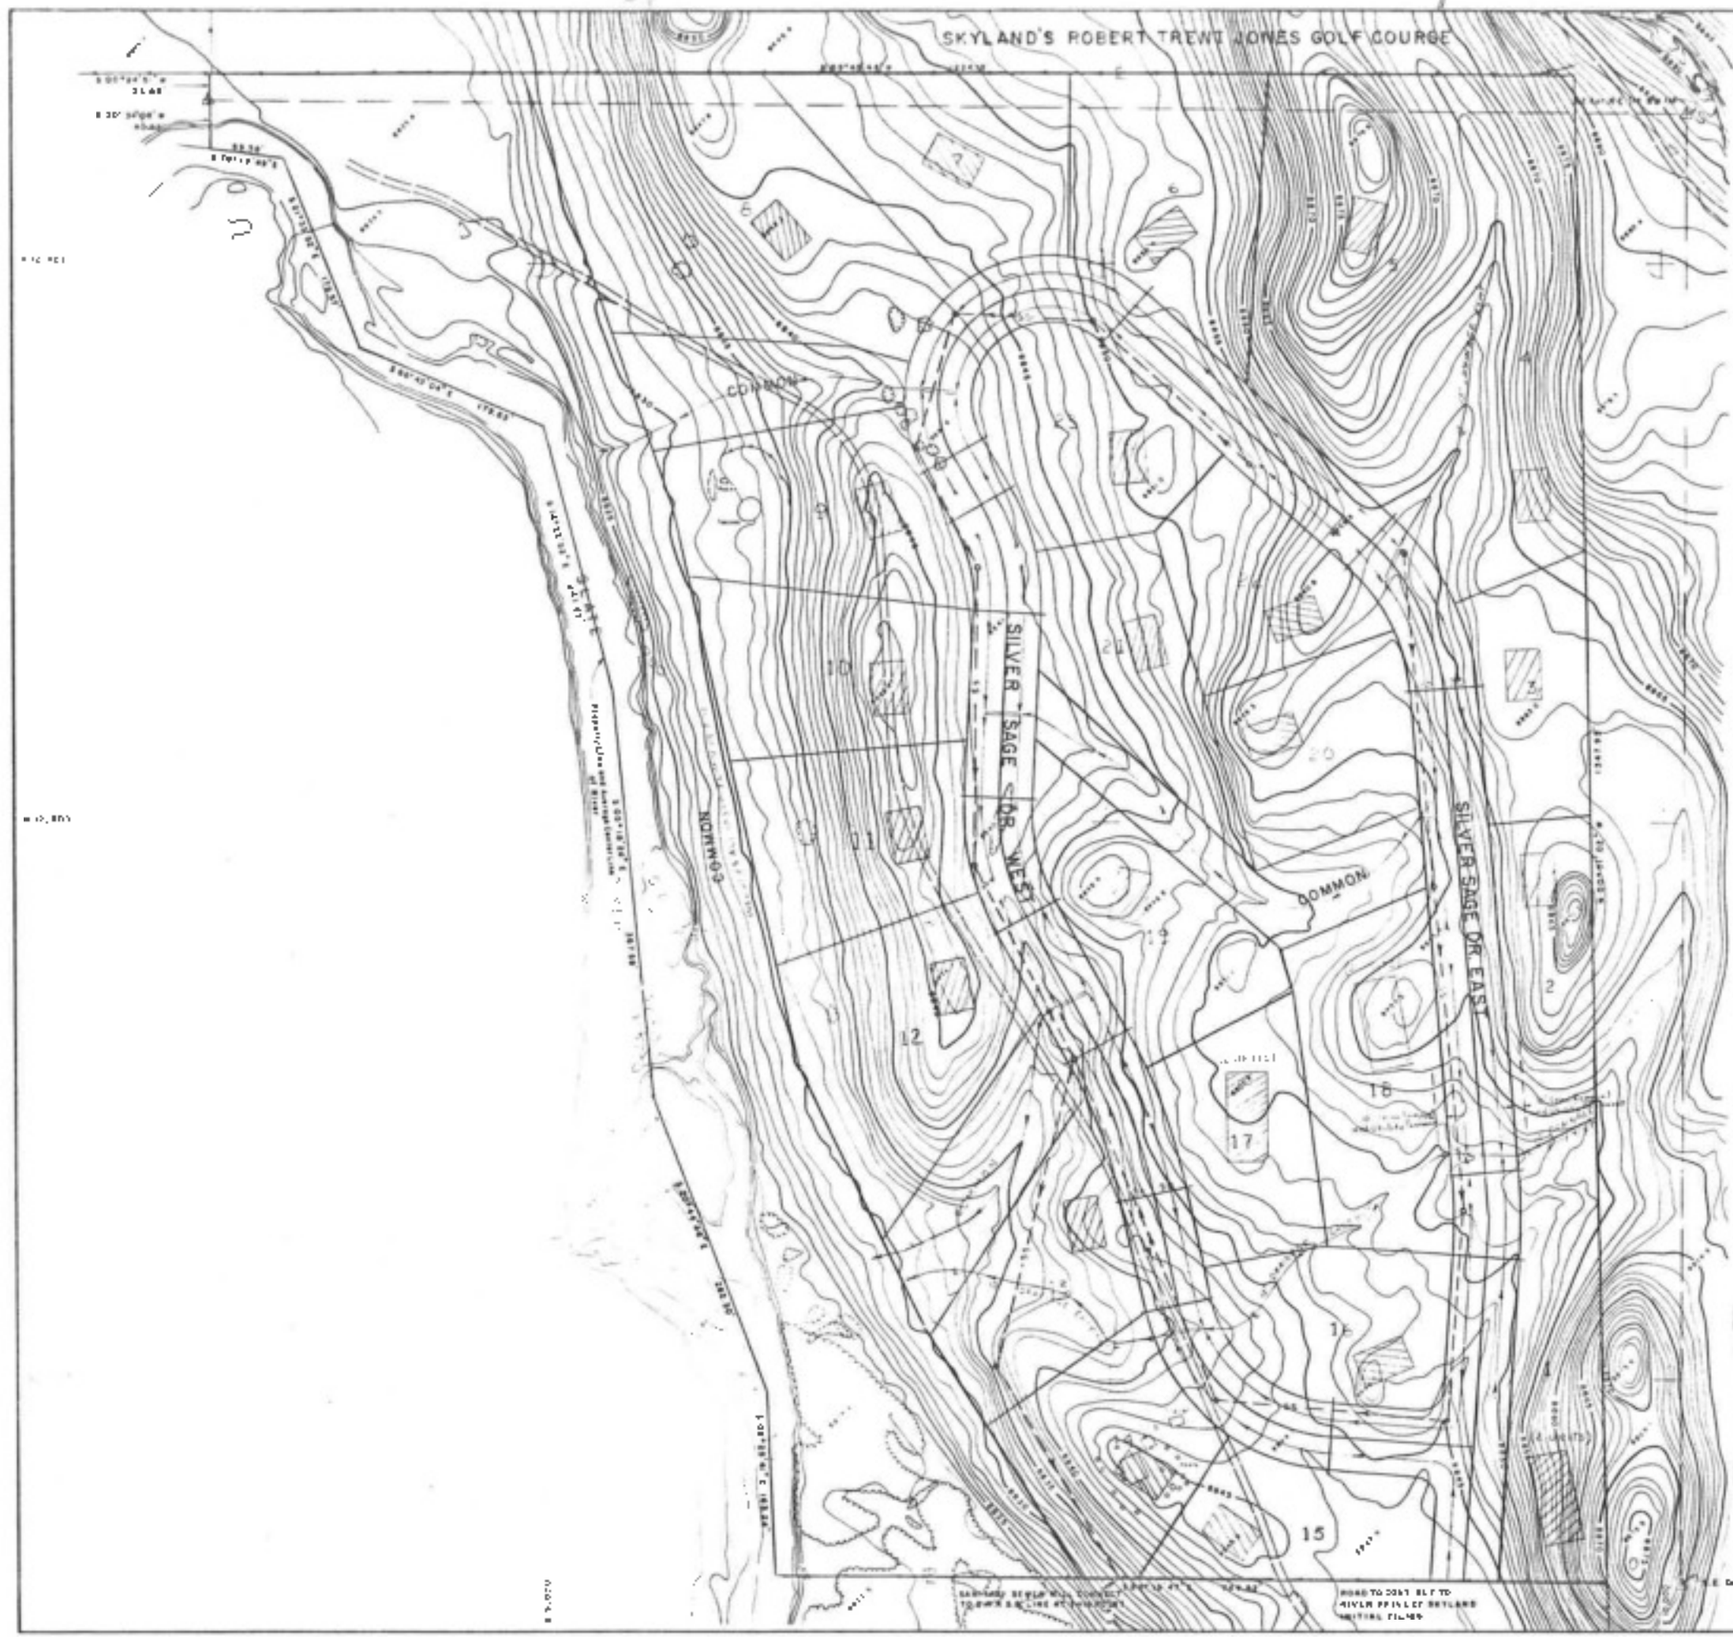

[illegible]	[illegible]
TOTAL ACRES	[illegible]
MINIMUM LOT SIZE	[illegible]
SEWER	[illegible]
WATER	[illegible]
[illegible]	[illegible]
POWER	[illegible]
TRAFFIC	[illegible]
[illegible]	[illegible]
[illegible]	[illegible]
[illegible]	[illegible]
[illegible]	[illegible]
OWNER AND DEVELOPER	[illegible]

SKYLAND'S ROBERT TRENT JONES GOLF COURSE

PROPOSED BUILDING SITE

Clothes

DEL-MONT CONSULTANTS, INC.