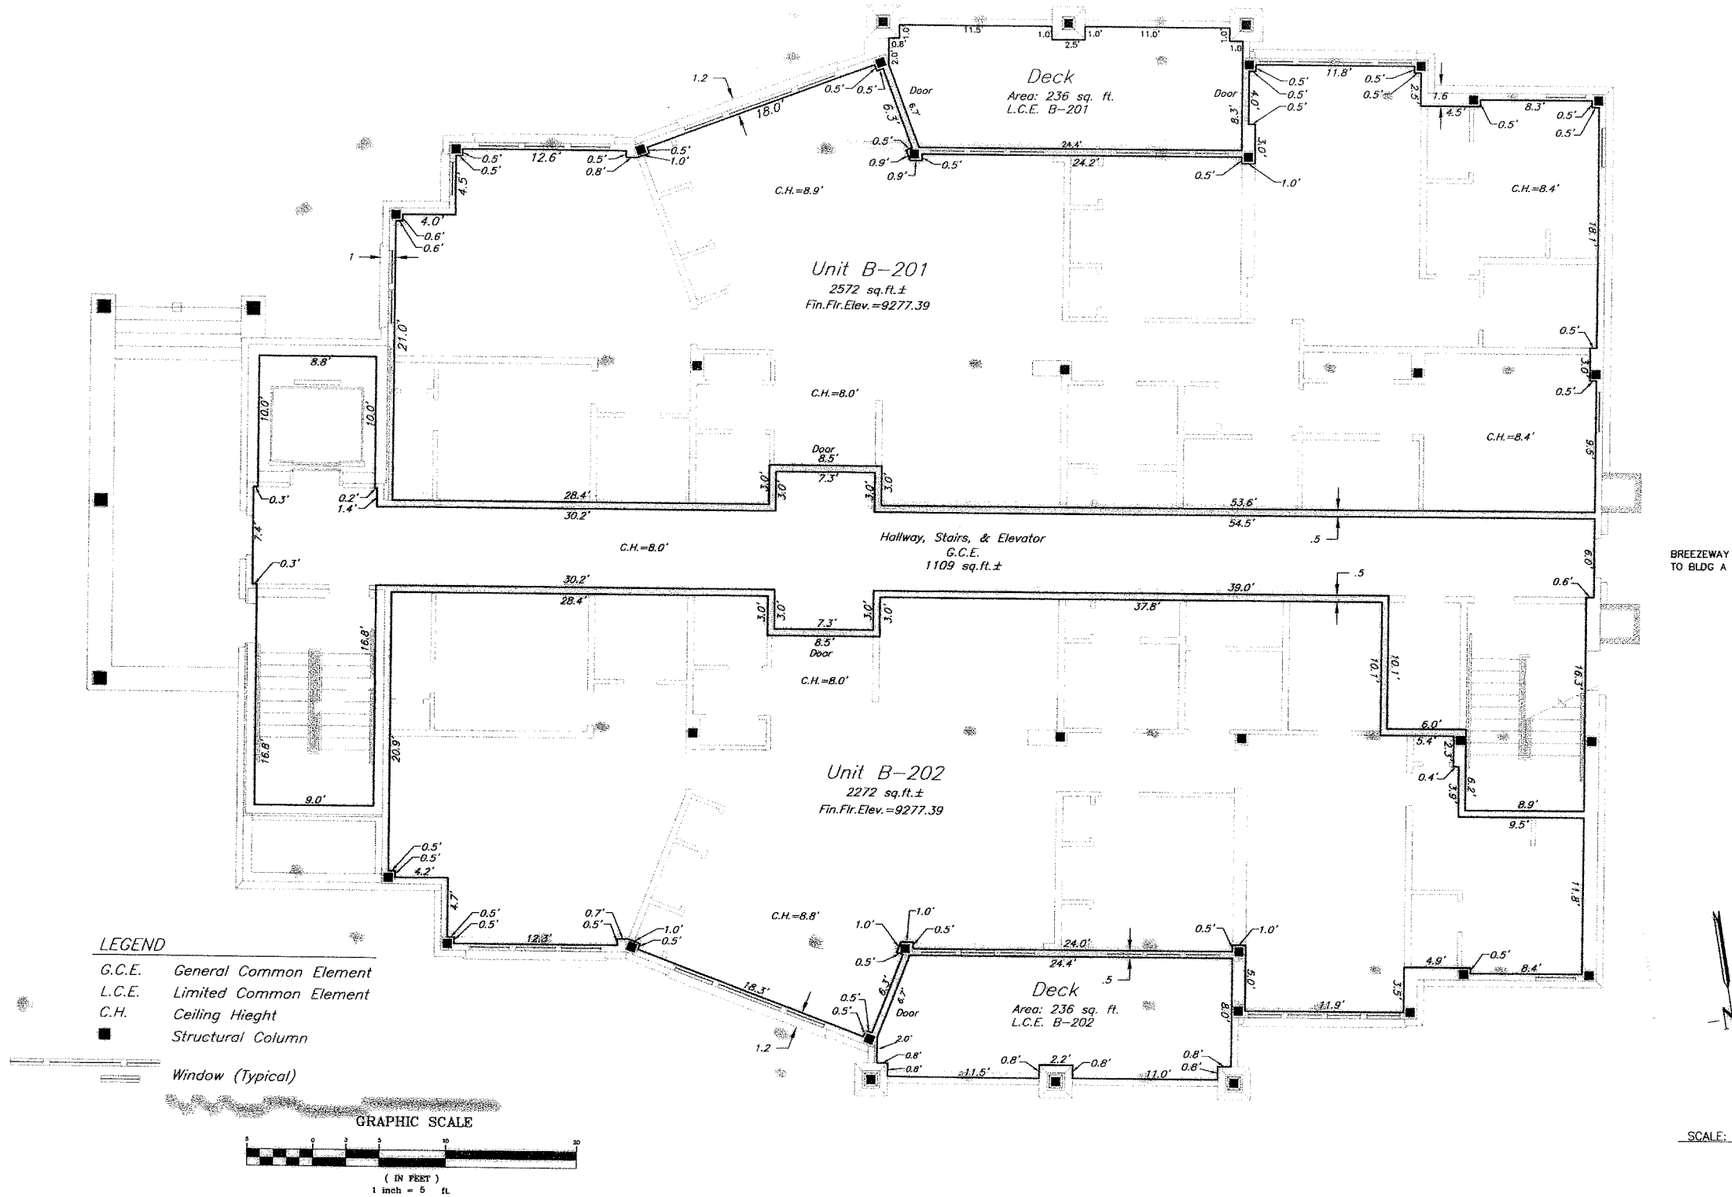

565090

Notice:
According to Colorado Law, you must commence any legal action based upon any defect in this survey within three years after you first discover such defect. In no event may any legal action based upon any defect in this survey be commenced more than ten years from the date of the certification shown hereon.

SCHMUESER | GORDON | MEYER
ENGINEERS | SURVEYORS

SCHMUESER GORDON MEYER
118 W. 6th Street, Suite 200
Glenwood Springs, Colorado 81601
(970) 945-1004 FAX (970) 945-5948
Aspen, Colorado (970) 925-6727
Frost and Sullivan Inc. (970) 349-5355

Condominium Map
WestWall Lodge

NUMBER	REVISION	DATE	BY

2nd Floor Building B

Job No.	2006-202.001
Drawn by:	SLJ
Date:	31 MAR 2006
Approved:	
File:	Bldg B-2.dwg

8 OF 14